Edward Devotion School Project

Design Advisory Team - Design Update

September 9, 2015

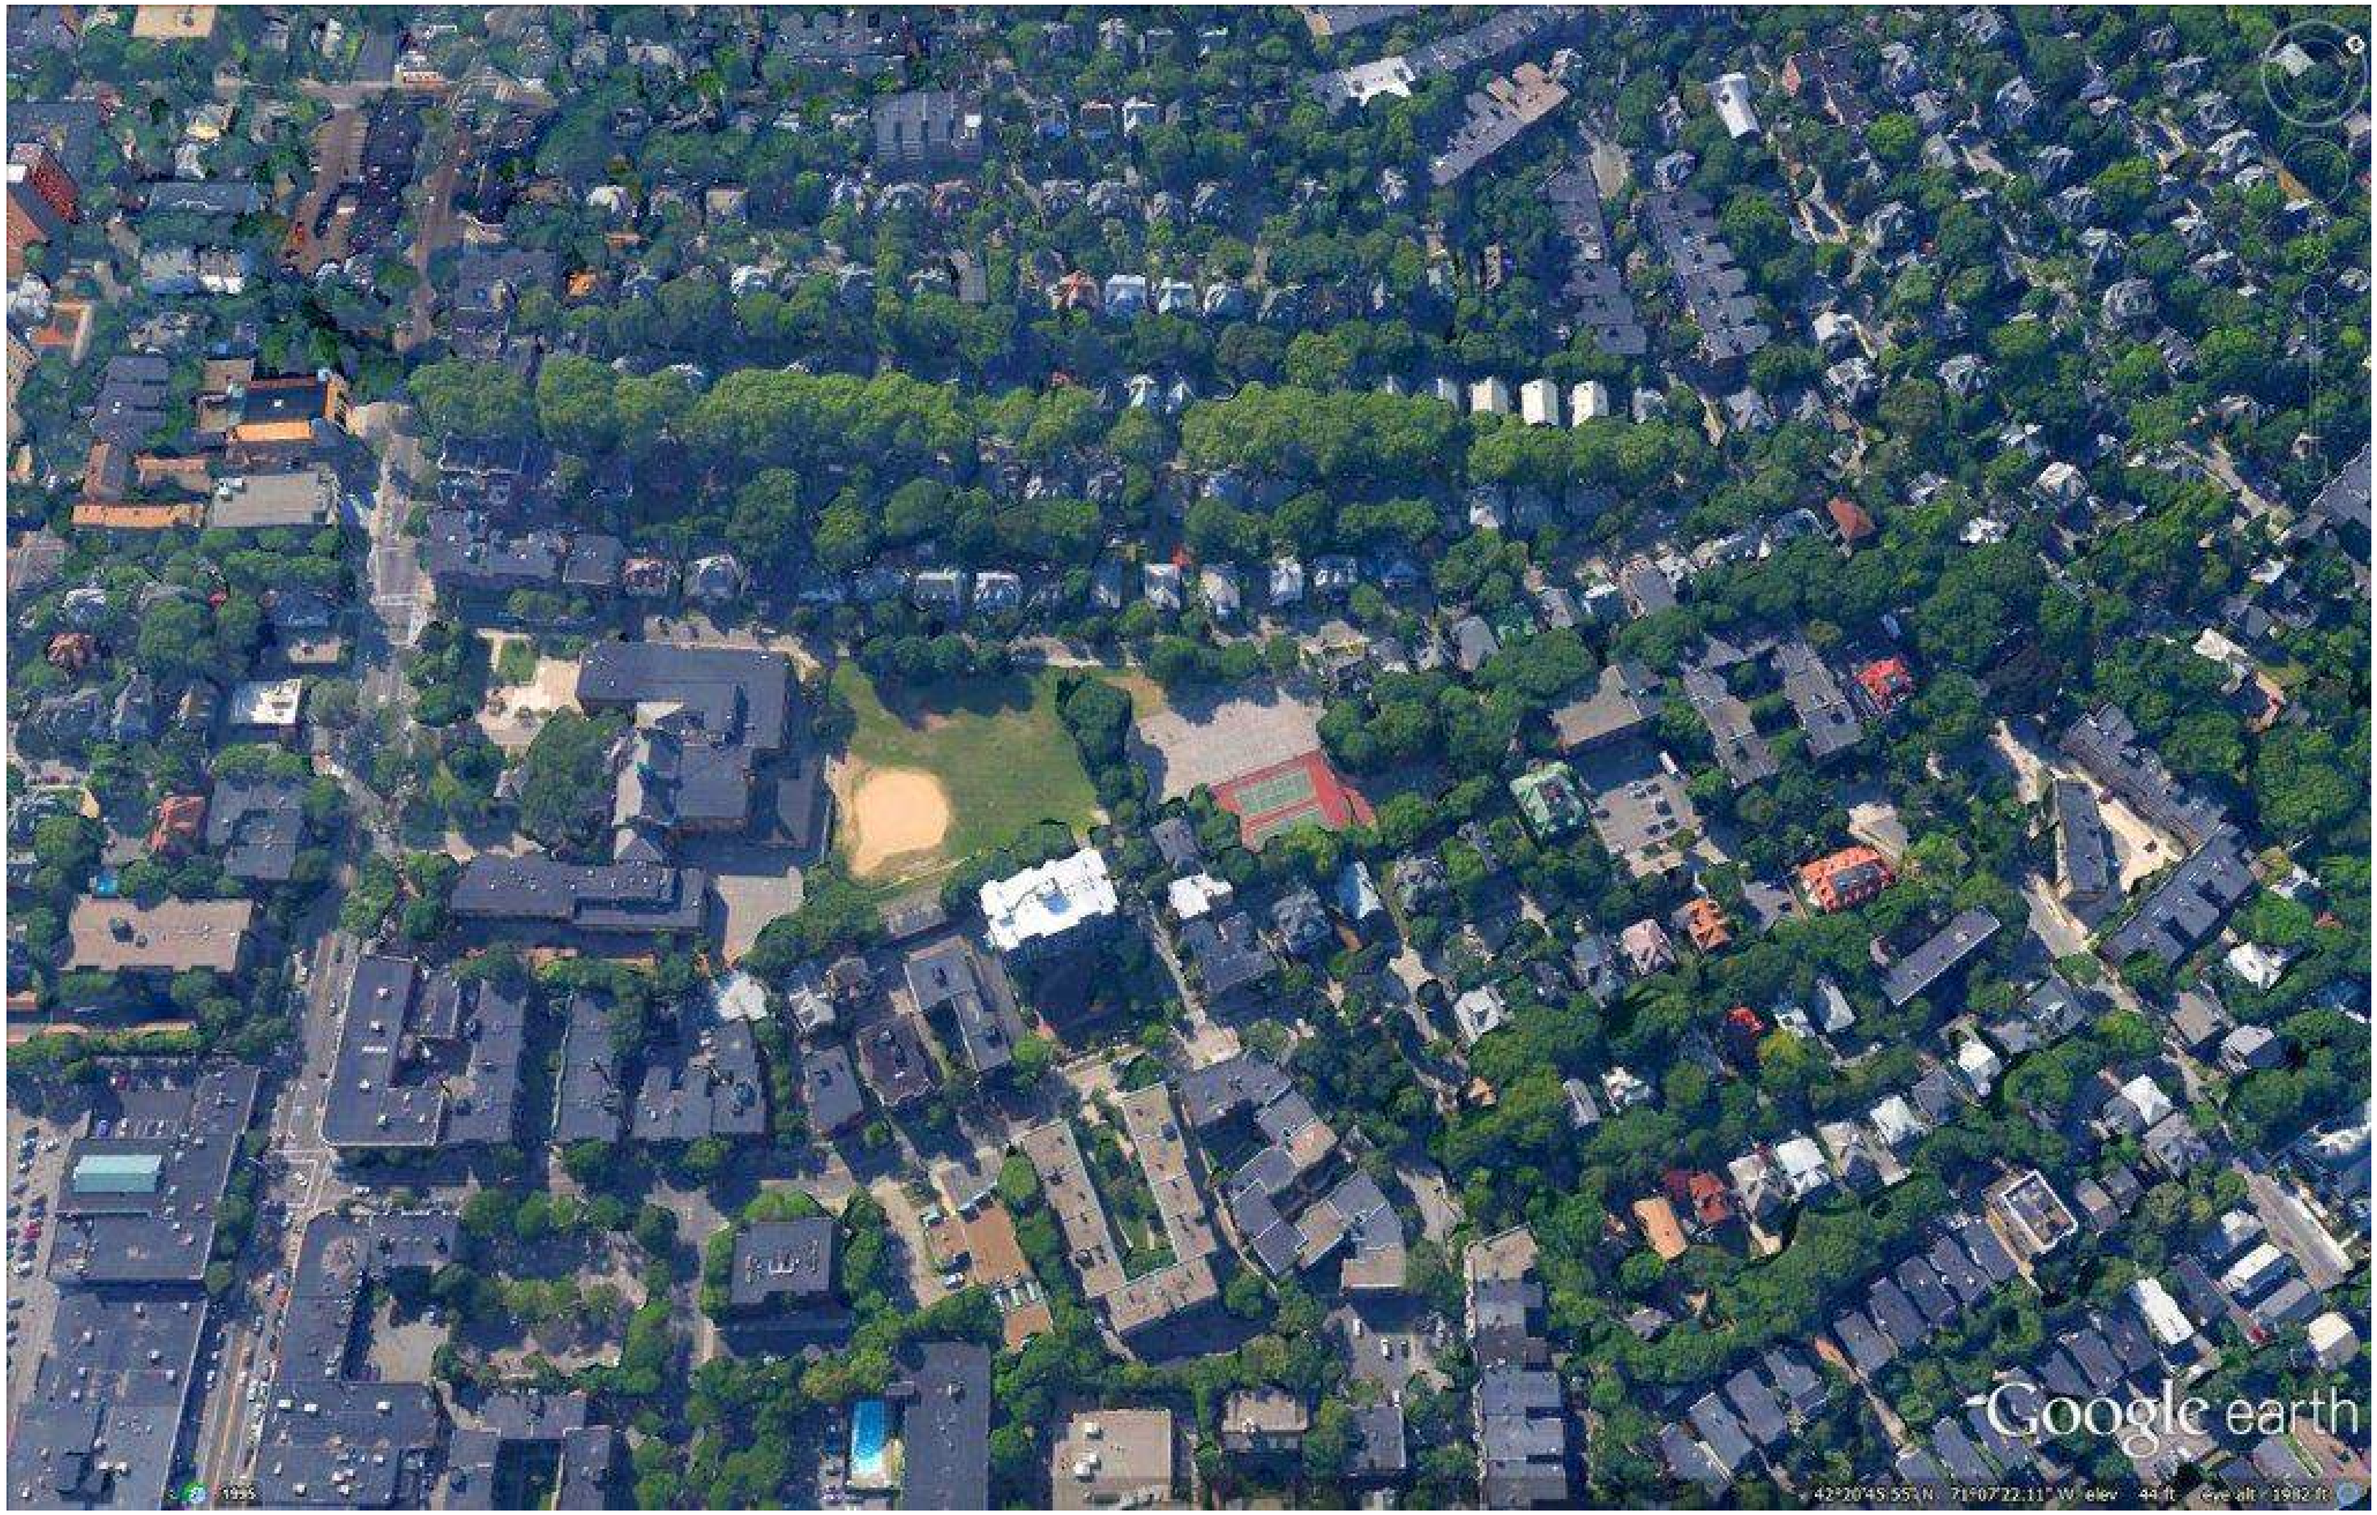

Aerial View

Design Development

SEPTEMBER 9, 2015

Photos

Design Development

SEPTEMBER 9, 2015

Photos

Design Development

SEPTEMBER 9, 2015

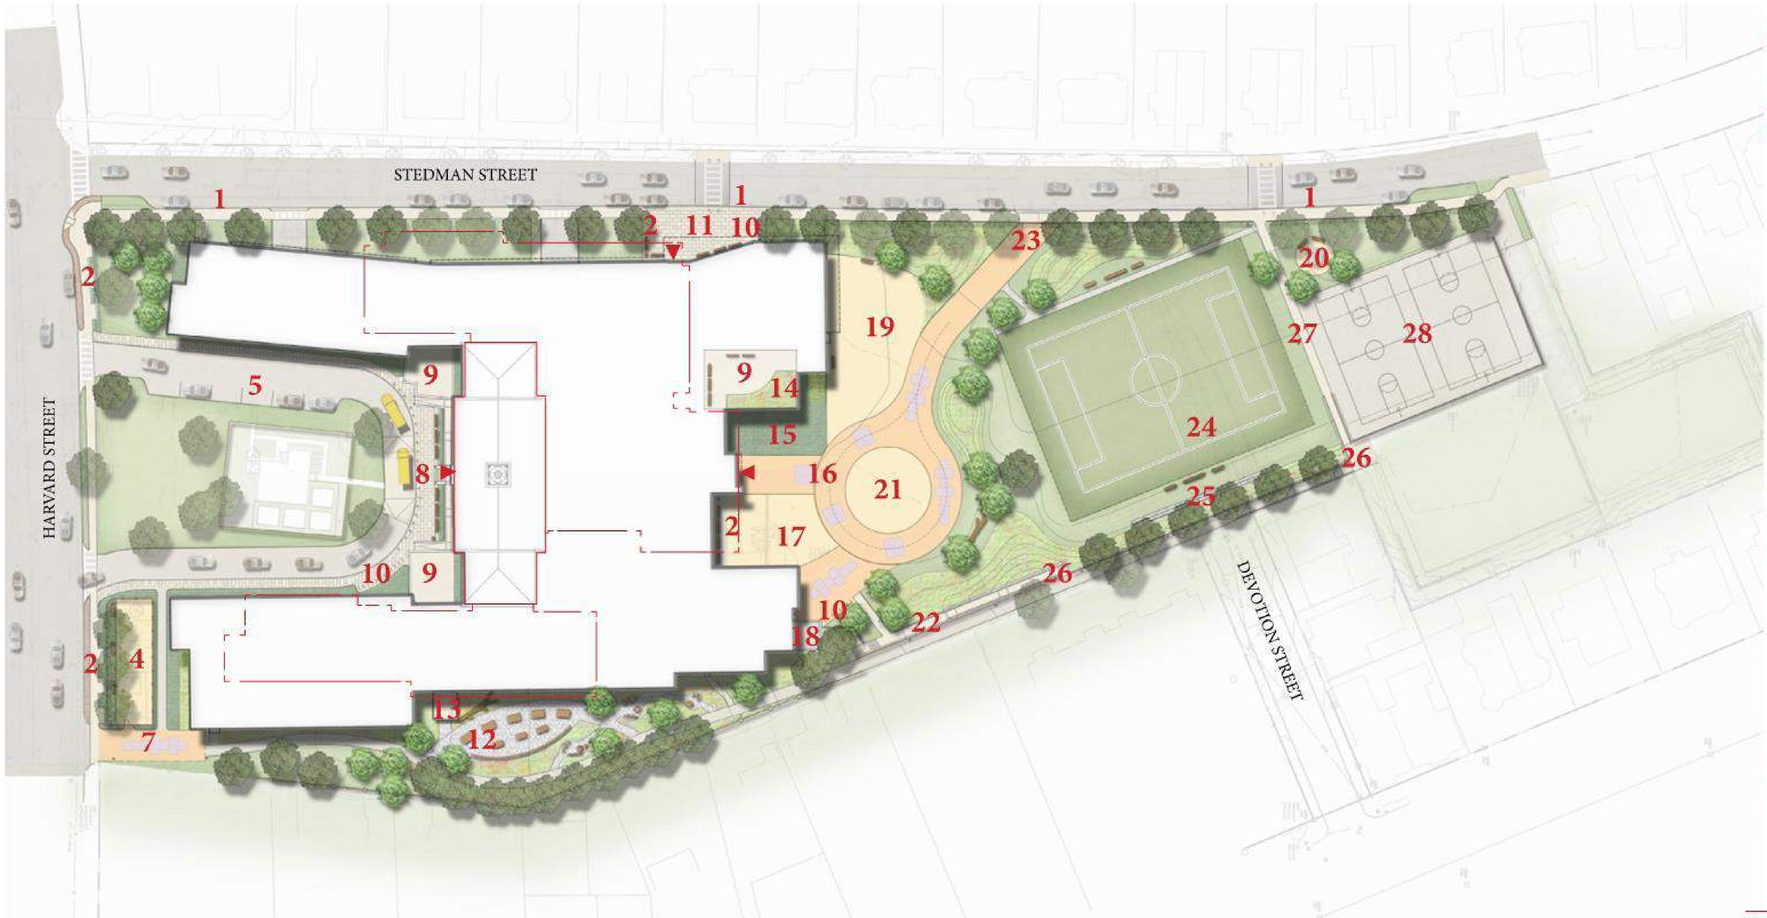

LEGEND

1 DROP-OFF AREA
2 BENCHES
4 PLAY AREA
5 (5) VISITOR + (1) RESIDENT PARKING
7 FIRE ACCESS
8 ENTRY WITH ACCESSIBLE RAMPS
9 OUTDOOR CLASSROOM
10 BICYCLE PARKING
11 ARRIVAL AREA
12 OUTDOOR CLASSROOM/ SCHOOL GARDEN/ BUTTERFLY GARDEN
13 GARDEN SHED
14 GREEN ROOF
15 RAIN GARDEN
16 PAVEMENT WITH PLAY MARKINGS
17 UPPER GRADE PLAY AREA
18 TRANSFORMER
19 PRE-K/K PLAY AREA
20 WATER PLAY
21 LOWER GRADE PLAY AREA
22 SLOPED WALK
23 20' WIDE FIRE ACCESS WITH SLIDING GATE AT STEDMAN ST.
24 U-10 SOCCER FIELD, 105' X 140', (ARTIFICIAL TURF)
25 TERRACE SEATING ON SLOPE
26 ACCESSSIBLE RAMP
27 PATH TO STEDMAN
28 (2) BASKETBALL COURTS

EXISTING BUILDING TO REMAIN
EXISTING BUILDING
ENTRY/ EXIT

SCALE: 1" = 40'-0"
0 40 80

N

DEVOTION SCHOOL

CRJA

August 25, 2015

Site Plan
Design Development

SEPTEMBER 9, 2015

Third Level

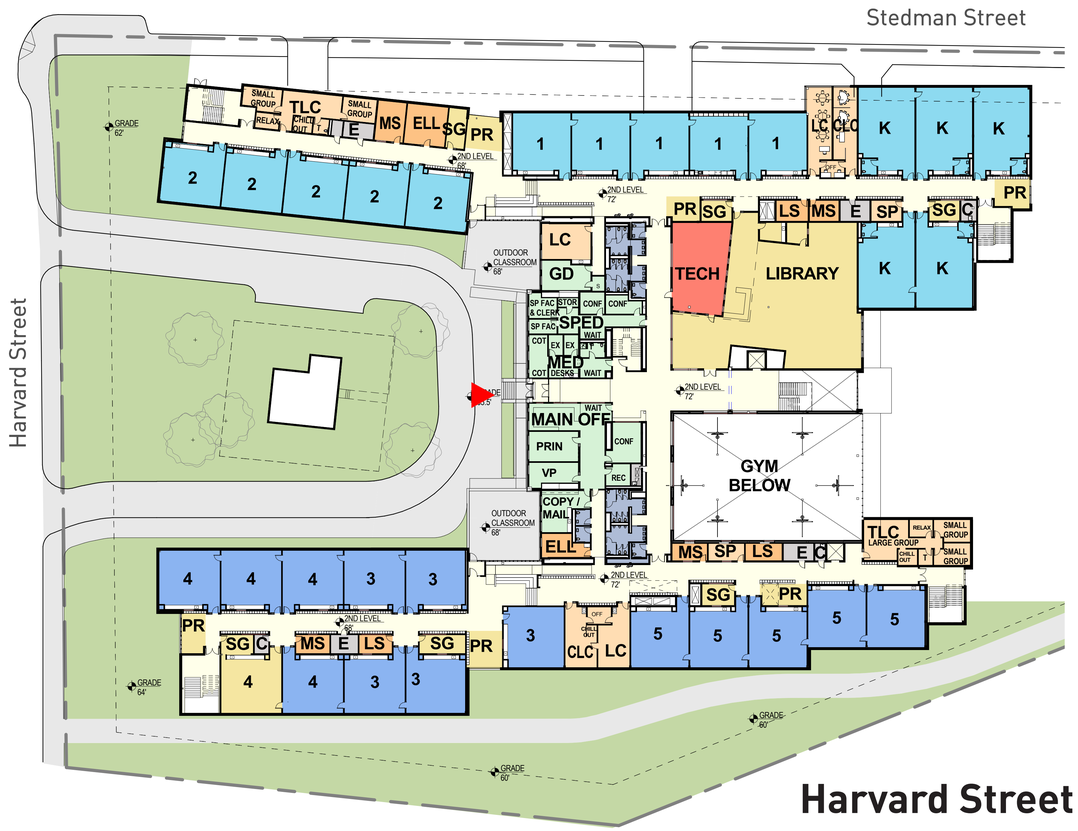

Harvard Street Level

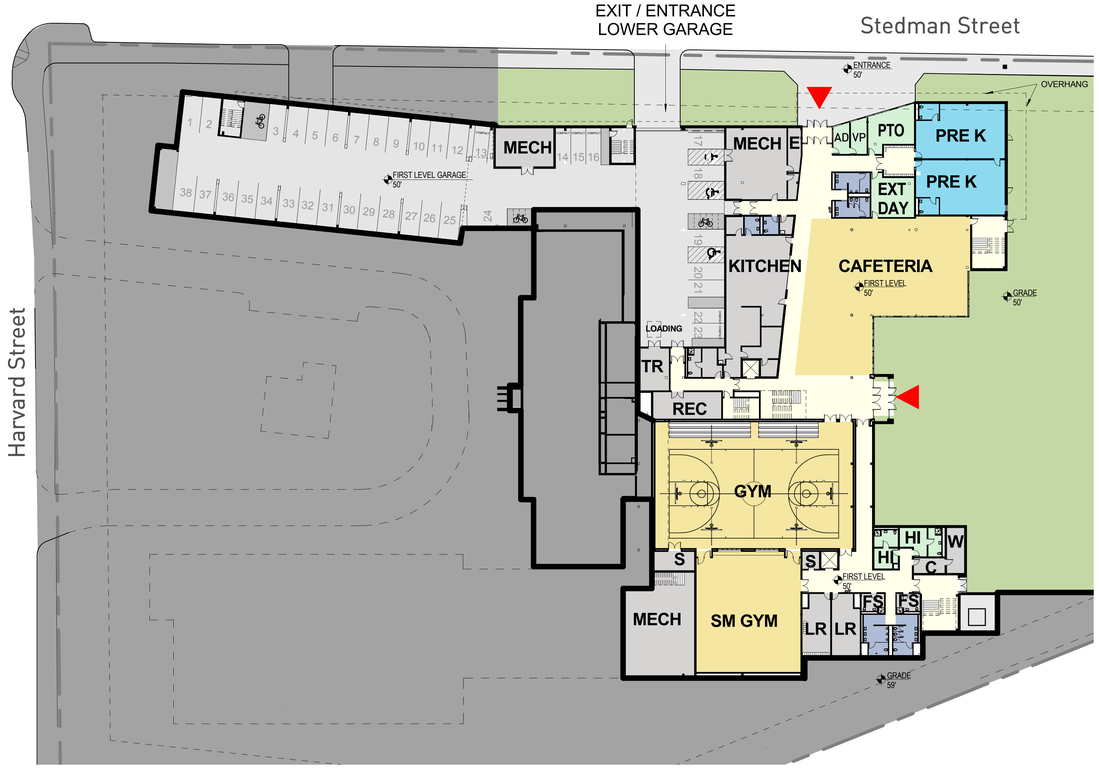

Stedman Street Level

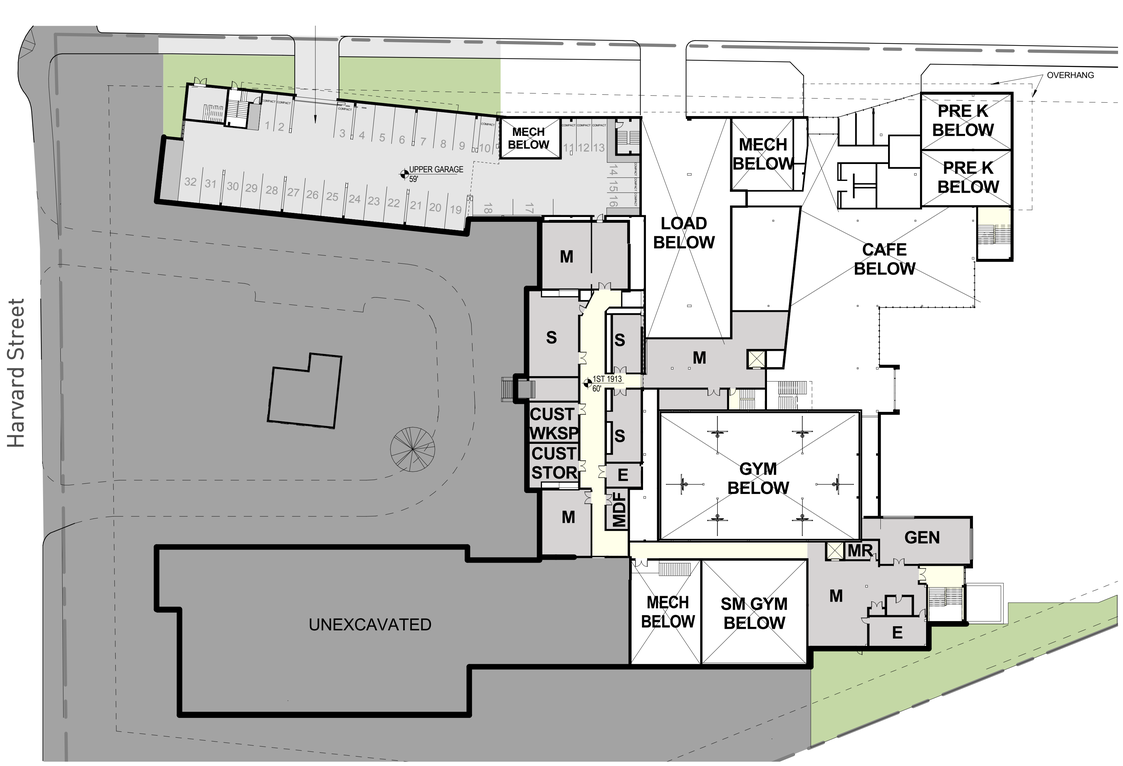

Upper Stedman Street Level

Floor Plans

Design Development

SEPTEMBER 9, 2015

Harvard Street Entry

Axonometric View

Design Development

SEPTEMBER 9, 2015

Play Field Entry

Axonometric View

Design Development

SEPTEMBER 9, 2015

Perspective

Elevation

Stedman Street

Design Development

SEPTEMBER 9, 2015

Perspective

Elevation

Babcock Street

Design Development

SEPTEMBER 9, 2015

Perspective

Elevation

Harvard Street
Design Development

SEPTEMBER 9, 2015

Perspective

Elevation

Play Field
Design Development

SEPTEMBER 9, 2015