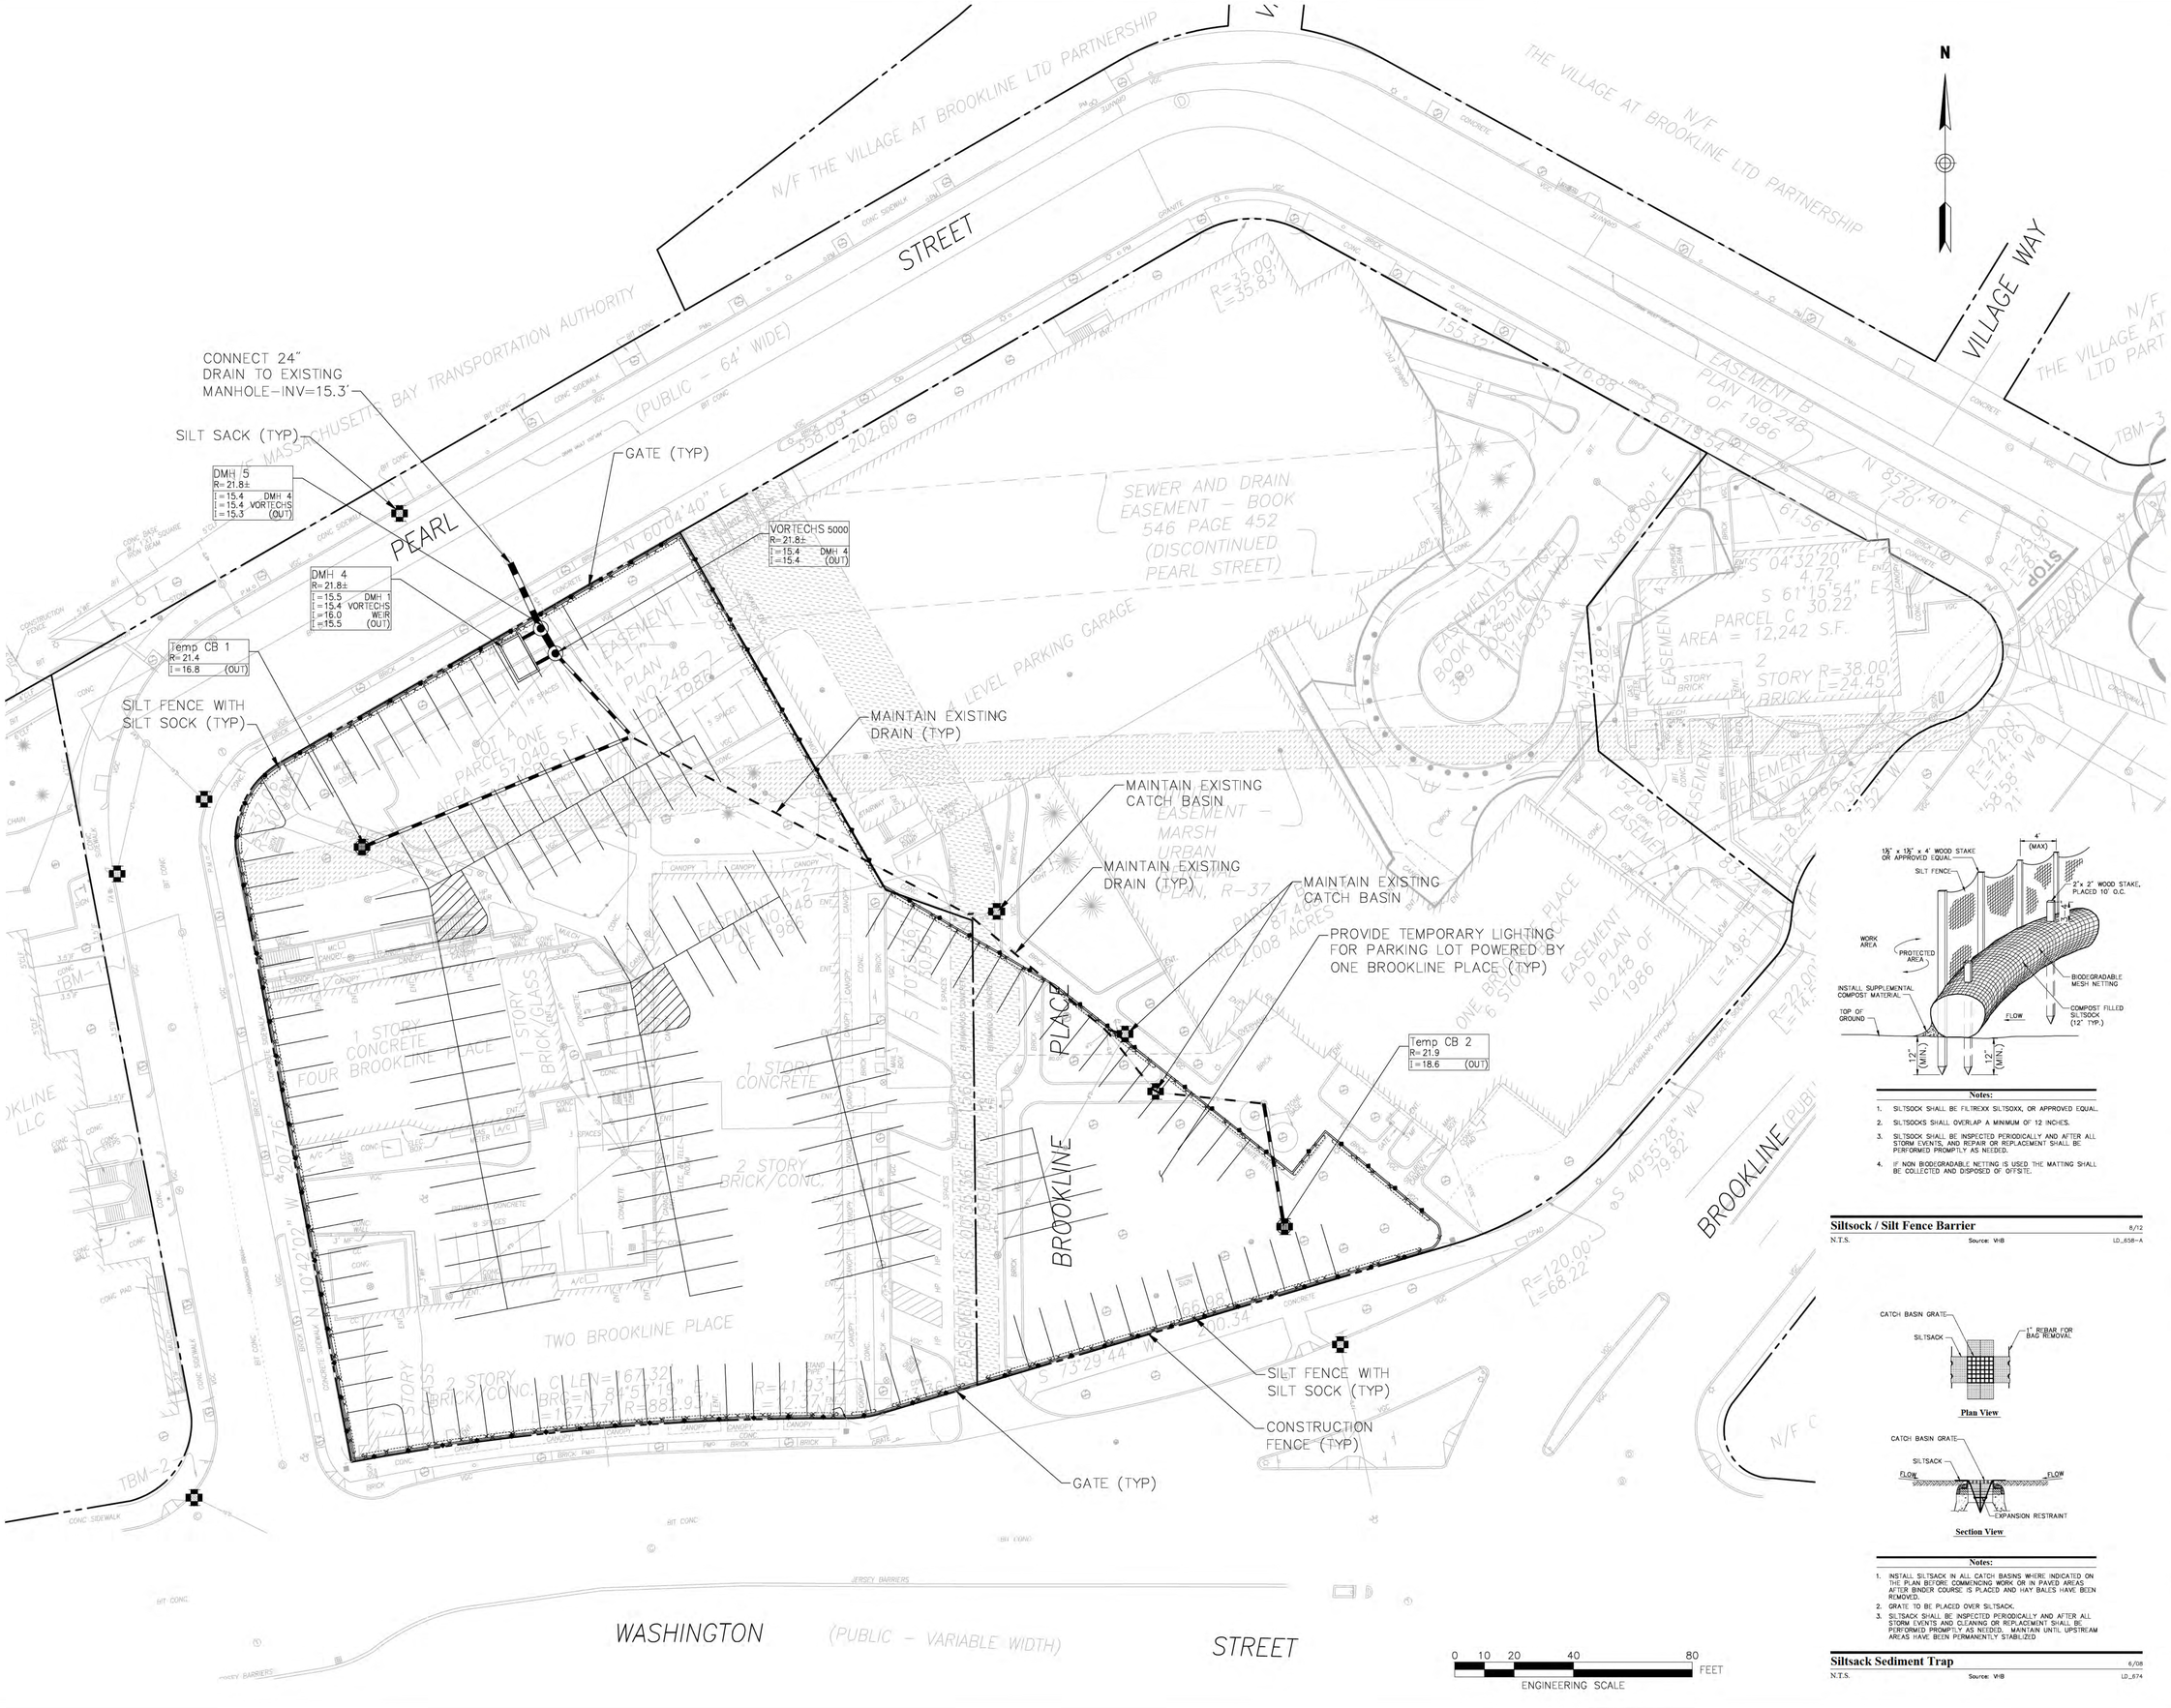

Notes:

1. SILTSOCK SHALL BE FILTREXX SILTSOXX, OR APPROVED EQUAL.
2. SILTSOCKS SHALL OVERLAP A MINIMUM OF 12 INCHES.
3. SILTSOCK SHALL BE INSPECTED PERIODICALLY AND AFTER ALL STORM EVENTS, AND REPAIR OR REPLACEMENT SHALL BE PERFORMED PROMPTLY AS NEEDED.
4. IF NON BIODEGRADABLE NETTING IS USED THE MATTING SHALL BE COLLECTED AND DISPOSED OF OFFSITE.

Siltsock / Silt Fence Barrier 8/12

N.T.S. Source: VHB LD_658-A

Notes:

1. INSTALL SILTSACK IN ALL CATCH BASINS WHERE INDICATED ON THE PLAN BEFORE COMMENCING WORK OR IN PAVED AREAS AFTER BINDER COURSE IS PLACED AND HAY BALES HAVE BEEN REMOVED.
2. GRATE TO BE PLACED OVER SILTSACK.
3. SILTSACK SHALL BE INSPECTED PERIODICALLY AND AFTER ALL STORM EVENTS AND CLEANING OR REPLACEMENT SHALL BE PERFORMED PROMPTLY AS NEEDED. MAINTAIN UNTIL UPSTREAM AREAS HAVE BEEN PERMANENTLY STABILIZED

Siltsack Sediment Trap 6/08

N.T.S. Source: VHB LD_674

© 2015 ELKUS | MANFREDI ARCHITECTS

ELKUS | MANFREDI
ARCHITECTS

[address] 25 DRYDOCK AVENUE
BOSTON MASSACHUSETTS 02210
[tel] 617-426-1300

Brookline Place

Brookline, Massachusetts

Owner/Developer
Boston Children's Hospital
300 Longwood Avenue
Boston, MA 02115

Project Manager
Stantec Consulting Inc.
226 Causeway Street - 6th Floor
Boston, MA 02114

Landscape Architect
Mikyoung Kim Design
119 Braintree Street
Boston, MA 02134

Structural Engineer
McNamara/Salvia, Inc.
160 Federal Street Floor 5
Boston, MA 02110

Mechanical, Electrical, Tele. Engineer
RDK Engineers
200 Brickstone Square
Andover, MA 01810

Plumbing, Fire Protection Engineer
R. W. Sullivan Engineering
529 Main Street, Suite 203
Boston, MA 02129

Geotechnical Engineer
Sanborn Head & Associates
1 Technology Park Drive
Westford, MA 01886

Civil Engineer
VHB/Vanasse Hangen Brustlin, Inc.
99 High Street Suite 1005
Boston, MA 02110

Traffic Engineers
Howard/Stein-Hudson Associates Inc.
38 Chauncy Street
Boston, MA 02111

Code Consultant
Huges Associates
5 Mount Royal Avenue
Suite 240
Marlborough, MA 01752

Elevator Consultant
VDA (Van Deusen & Associates)
101 Summer Street, 4th Floor
Boston, MA 02210

Specifications Consultant
Kalin Associates Inc.
1121 Washington Street
Newton MA 02465

CONSTRUCTION PHASING PLAN

PROJECT NUMBER: 13037

DATE: August 27, 2015

REVISIONS:

SCALE: 1"=20

DRAWING NAME:

CONSTRUCTION DRAINAGE-1

DRAWING NUMBER:

C-1

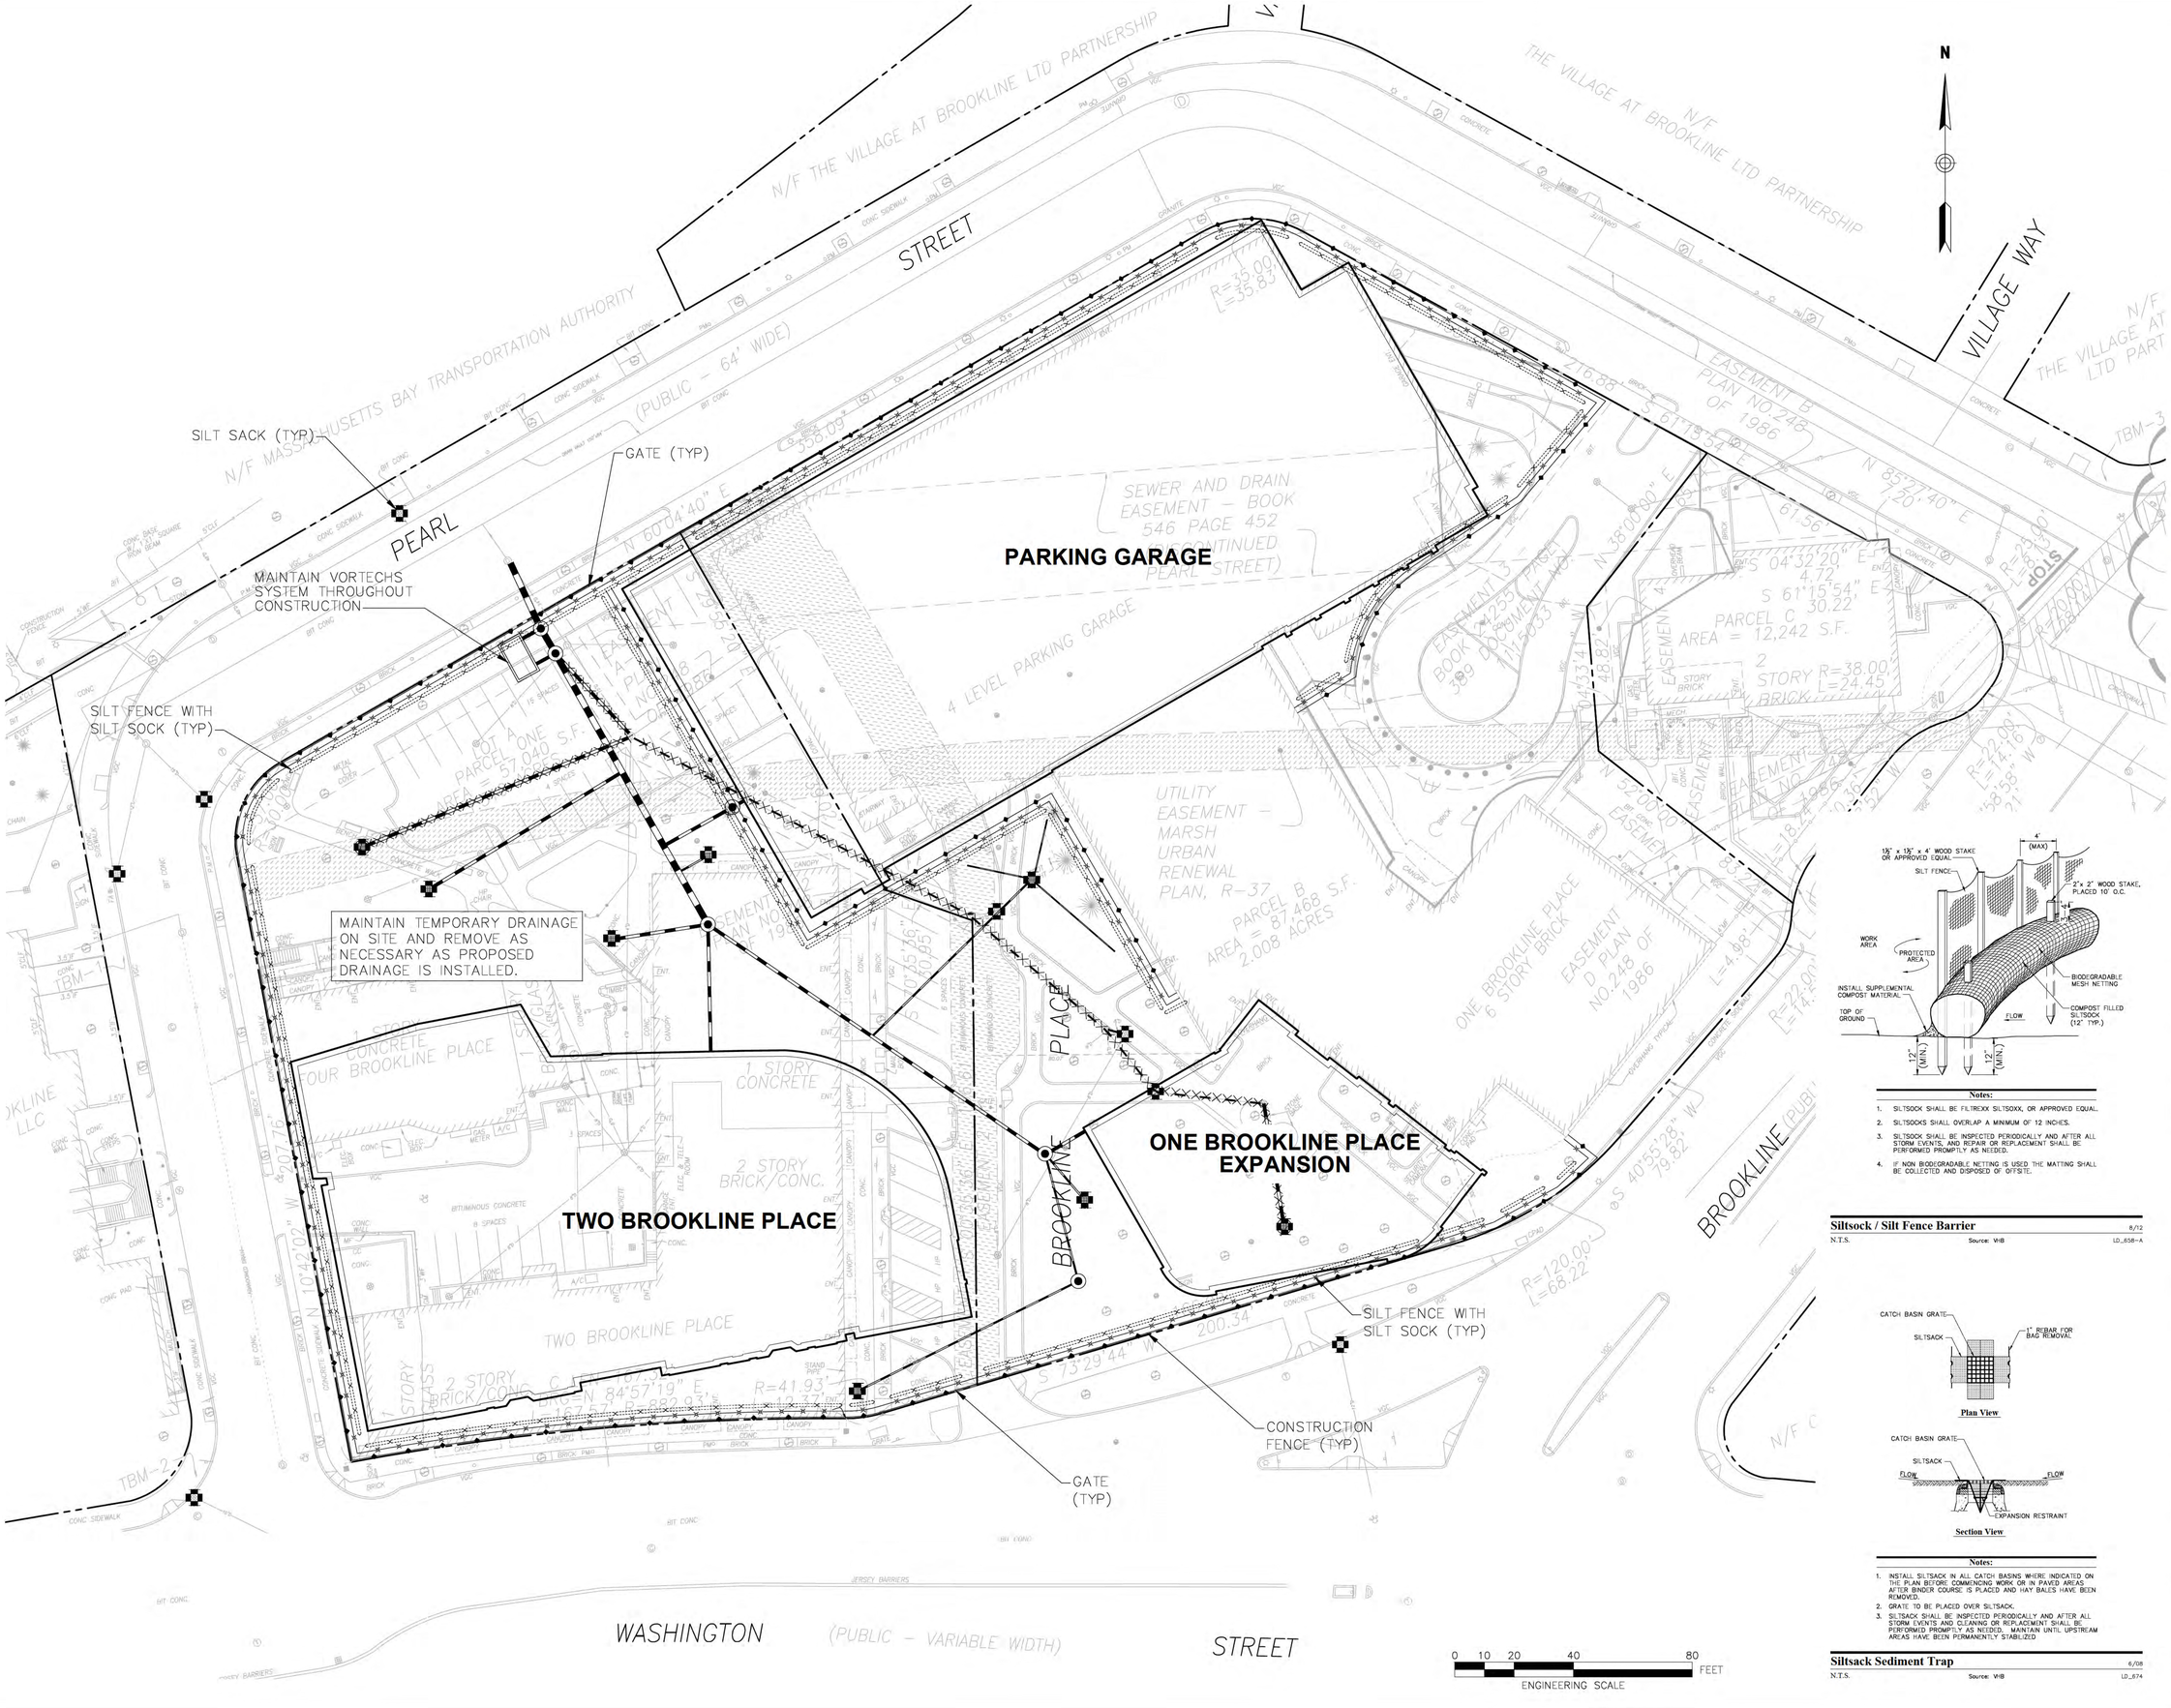

Notes:

1. SILTSOCK SHALL BE FILTREXX SILTSOXX, OR APPROVED EQUAL.
2. SILTSOCKS SHALL OVERLAP A MINIMUM OF 12 INCHES.
3. SILTSOCK SHALL BE INSPECTED PERIODICALLY AND AFTER ALL STORM EVENTS, AND REPAIR OR REPLACEMENT SHALL BE PERFORMED PROMPTLY AS NEEDED.
4. IF NON BIODEGRADABLE NETTING IS USED THE MATTING SHALL BE COLLECTED AND DISPOSED OF OFFSITE.

Siltsock / Silt Fence Barrier 8/12

N.T.S. Source: VHB LD_638-A

Plan View

Section View

Notes:

1. INSTALL SILTSACK IN ALL CATCH BASINS WHERE INDICATED ON THE PLAN BEFORE COMMENCING WORK OR IN PAVED AREAS AFTER BINDER COURSE IS PLACED AND HAY BALES HAVE BEEN REMOVED.
2. GRATE TO BE PLACED OVER SILTSACK.
3. SILTSACK SHALL BE INSPECTED PERIODICALLY AND AFTER ALL STORM EVENTS AND CLEANING OR REPLACEMENT SHALL BE PERFORMED PROMPTLY AS NEEDED. MAINTAIN UNTIL UPSTREAM AREAS HAVE BEEN PERMANENTLY STABILIZED

Siltsack Sediment Trap 6/08

N.T.S. Source: VHB LD_674

ELKUS | MANFREDI
ARCHITECTS

[address] 25 DRYDOCK AVENUE
BOSTON MASSACHUSETTS 02210
[tel] 617-426-1300

Brookline Place

Brookline, Massachusetts

Owner/Developer
Boston Children's Hospital
300 Longwood Avenue
Boston, MA 02115

Project Manager
Stantec Consulting Inc.
226 Causeway Street - 6th Floor
Boston, MA 02114

Landscape Architect
Mikyoung Kim Design
119 Braintree Street
Boston, MA 02134

Structural Engineer
McNamera/Salvia, Inc.
160 Federal Street Floor 5
Boston, MA 02110

Mechanical, Electrical, Tele. Engineer
RDK Engineers
200 Brickstone Square
Andover, MA 01810

Plumbing, Fire Protection Engineer
R. W. Sullivan Engineering
529 Main Street, Suite 203
Boston, MA 02129

Geotechnical Engineer
Sanborn Head & Associates
1 Technology Park Drive
Westford, MA 01886

Civil Engineer
VHB/Vanasse Hangen Brustlin, Inc.
99 High Street Suite 1005
Boston, MA 02110

Traffic Engineers
Howard/Stein-Hudson Associates Inc.
38 Chauncy Street
Boston, MA 02111

Code Consultant
Huges Associates
5 Mount Royal Avenue
Suite 240
Marlborough, MA 01752

Elevator Consultant
VDA (Van Deusen & Associates)
101 Summer Street, 4th Floor
Boston, MA 02210

Specifications Consultant
Kalin Associates Inc.
1121 Washington Street
Newton MA 02465

BUILDING CONSTRUCTION PHASING PLAN

PROJECT NUMBER: 13037

DATE: August 27, 2015

REVISIONS:

SCALE: 1"=20

DRAWING NAME:

CONSTRUCTION DRAINAGE-2

DRAWING NUMBER:

C-2

© 2015, ELKUS | MANFREDI ARCHITECTS