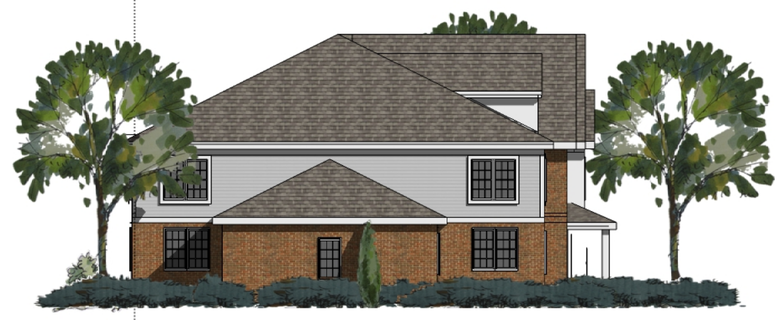

SIDE ELEVATION

FRONT ELEVATION

REAR ELEVATION

THESE PLANS AND SPECIFICATIONS ARE PROTECTED UNDER FEDERAL COPYRIGHT LAWS. © LOWE ASSOCIATES - ARCHITECTS, INC. MAINTAINS OWNERSHIP OF SUCH AND ALL RIGHTS AND PRIVILEGES. THESE PLANS AND SPECIFICATIONS ARE NOT TO BE DUPLICATED, REPRODUCED OR USED IN ANY PART OR IN WHOLE FOR ANY OTHER PURPOSE, PROJECT, OWNER OR LOCATION WITHOUT PRIOR WRITTEN CONSENT OF THE ARCHITECT.

PROJECT NUMBER	
SCALE	1/8"=1'-0"
DATE	8/20/2014
DRAWN BY	GDL

REVISION NO.	DATE

LOWE ASSOCIATES - Architects, Inc.

643 VFW Parkway, Suite 200
Chestnut Hill, Massachusetts 02167

Tel: (617) 323-0078 Fax: (617) 323-8670

THE RESIDENCES
OF SOUTH BROOKLINE

BROOKLINE, MASSACHUSETTS

EXTERIOR ELEVATIONS
INFILL BUILDINGS
TYPICAL FOR BUILDING NOS.
2, 6 & 8