Residences of South Brookline

Presentation to ZBA

January 12, 2015

Residences of South Brookline
Site Plan

Stantec
Planning and Landscape Architecture P.C

THE RESIDENCES OF SOUTH BROOKLINE
Brookline, MA

EXHIBIT 1
Proposed Site Plan - DECEMBER 08, 2014

Residences of South Brookline
Site Modifications

Residences of South Brookline
Waiver Plan Sheet 1 – Sign Walls

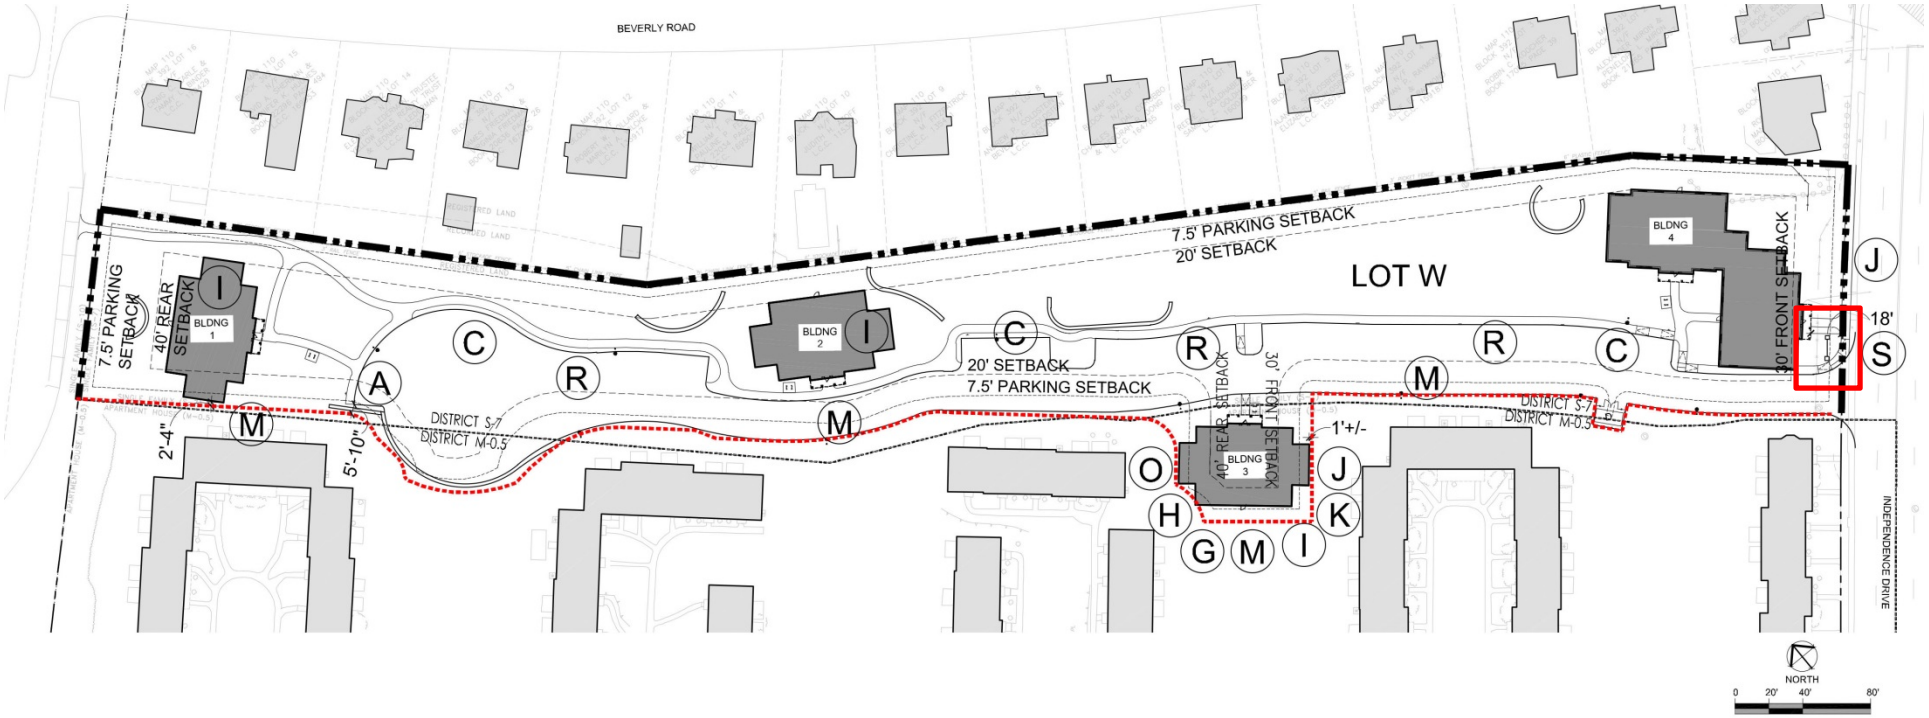

Residences of South Brookline
Waiver Plan Sheet 2 – Sign Walls

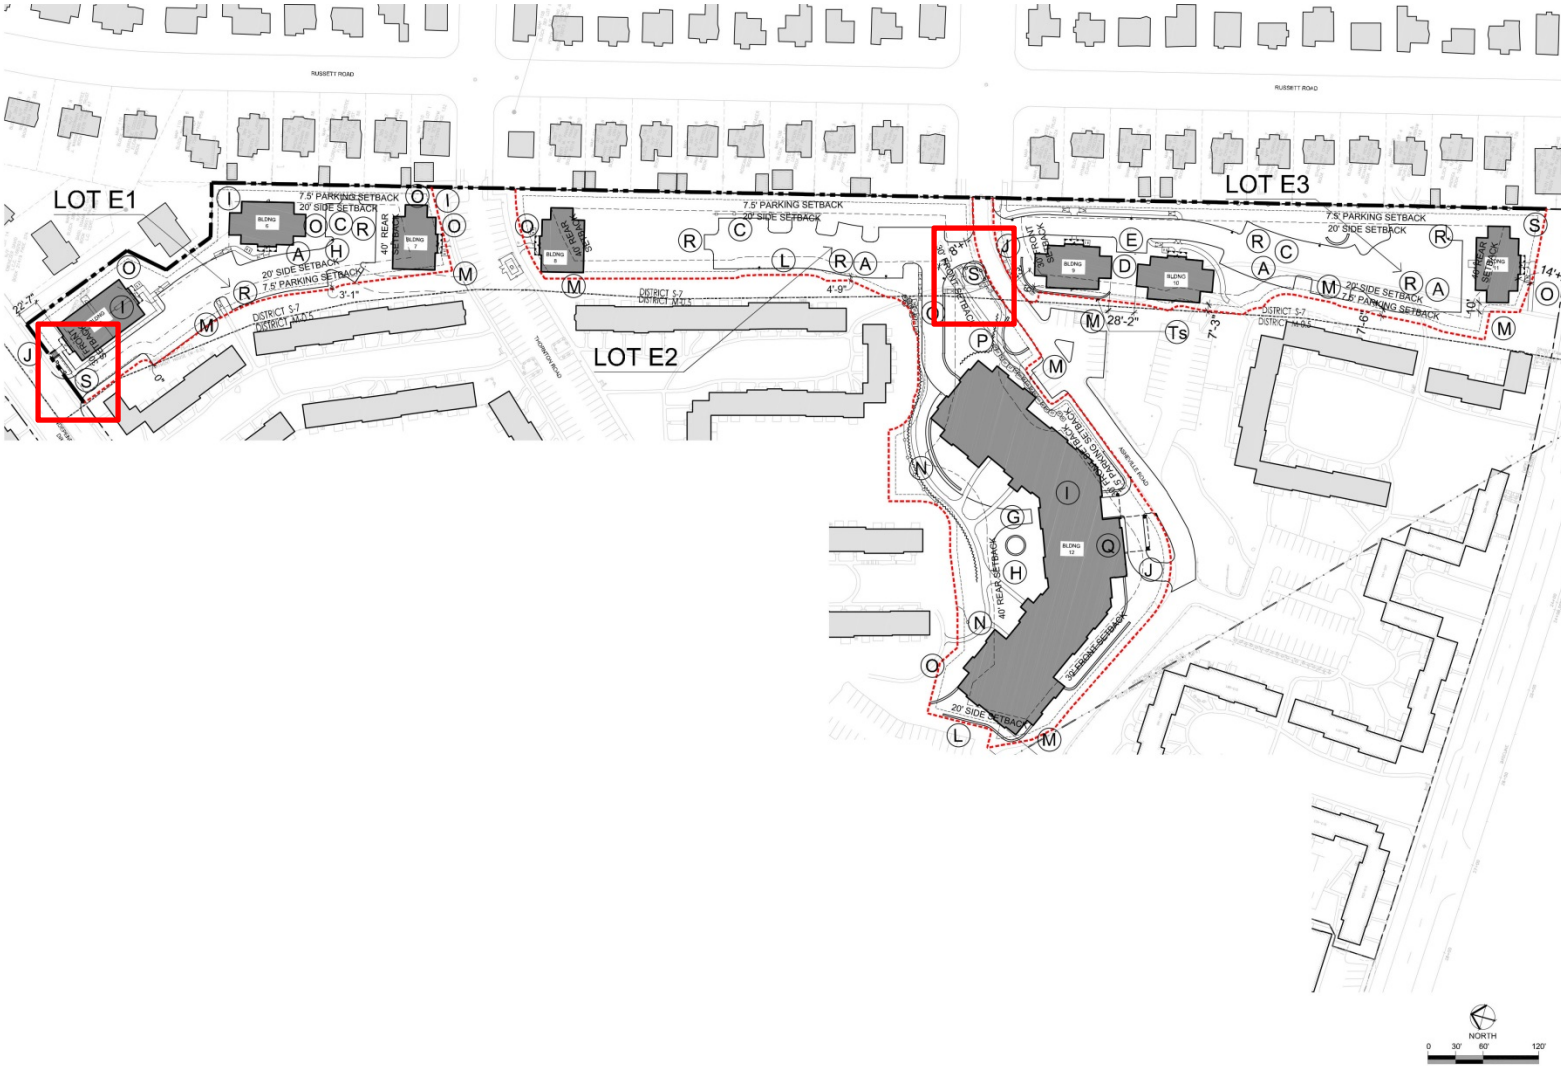

Residences of South Brookline
Existing Sign Wall

Residences of South Brookline
Waiver Plan Sheet 2 – Site Walls

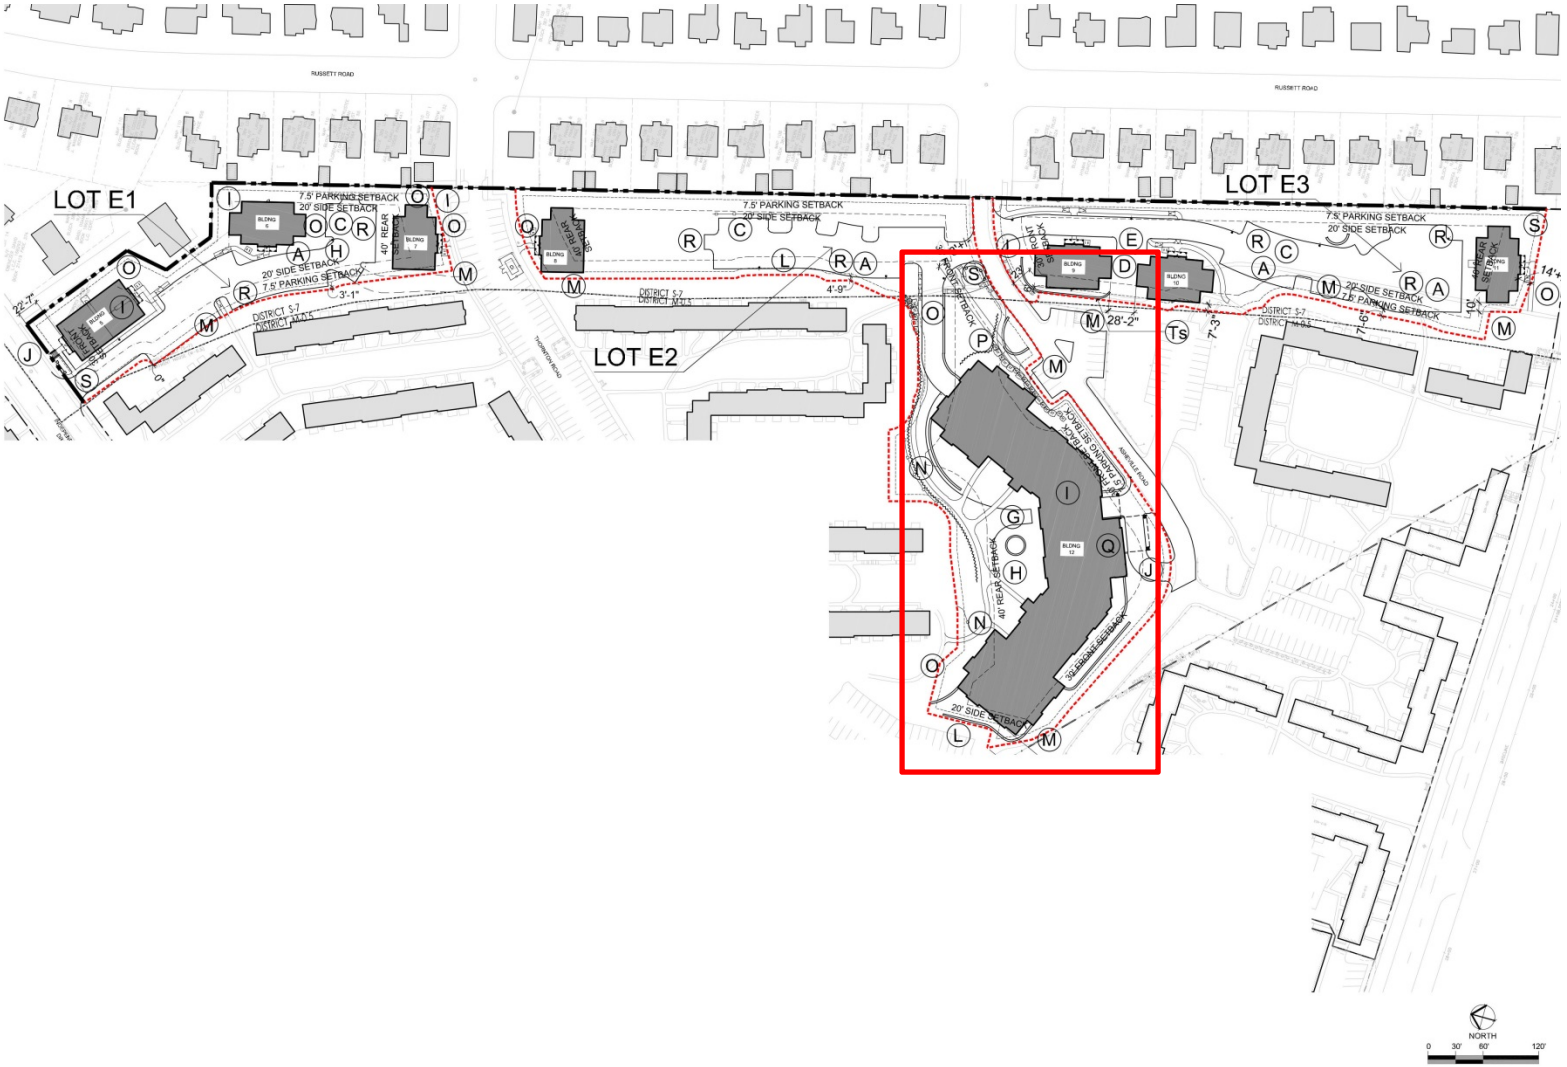

Residences of South Brookline
Site Light

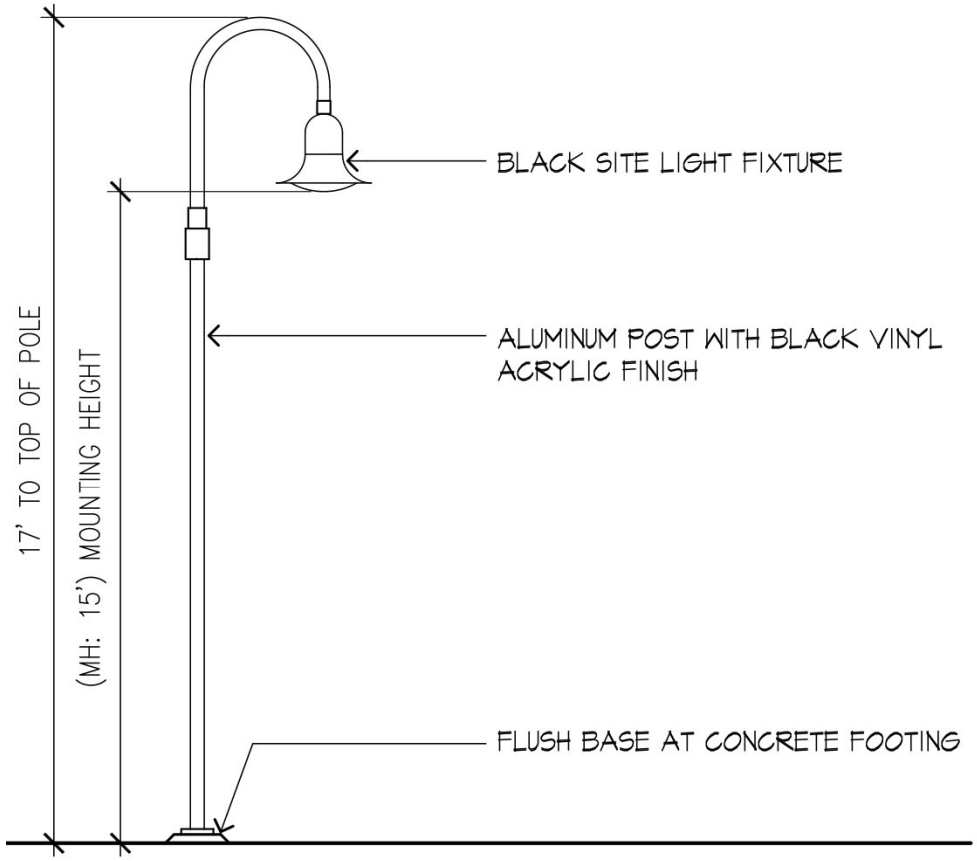

SITE LIGHT MOUNTING HEIGHT

Residences of South Brookline
Site Section

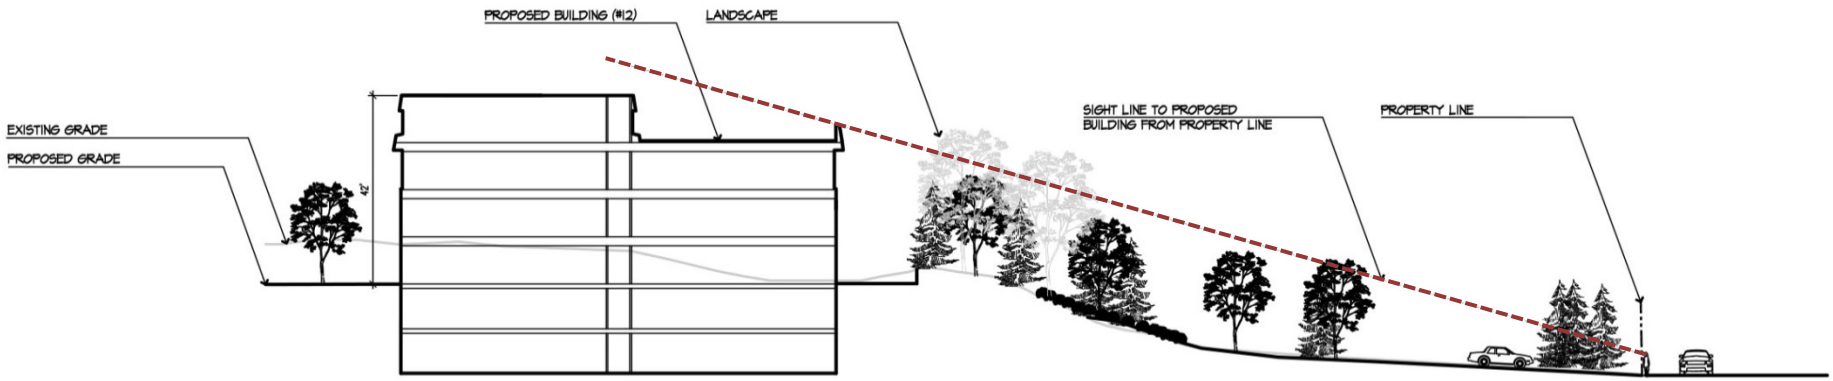

Residences of South BrooklineView from Asheville at Russett -Summer

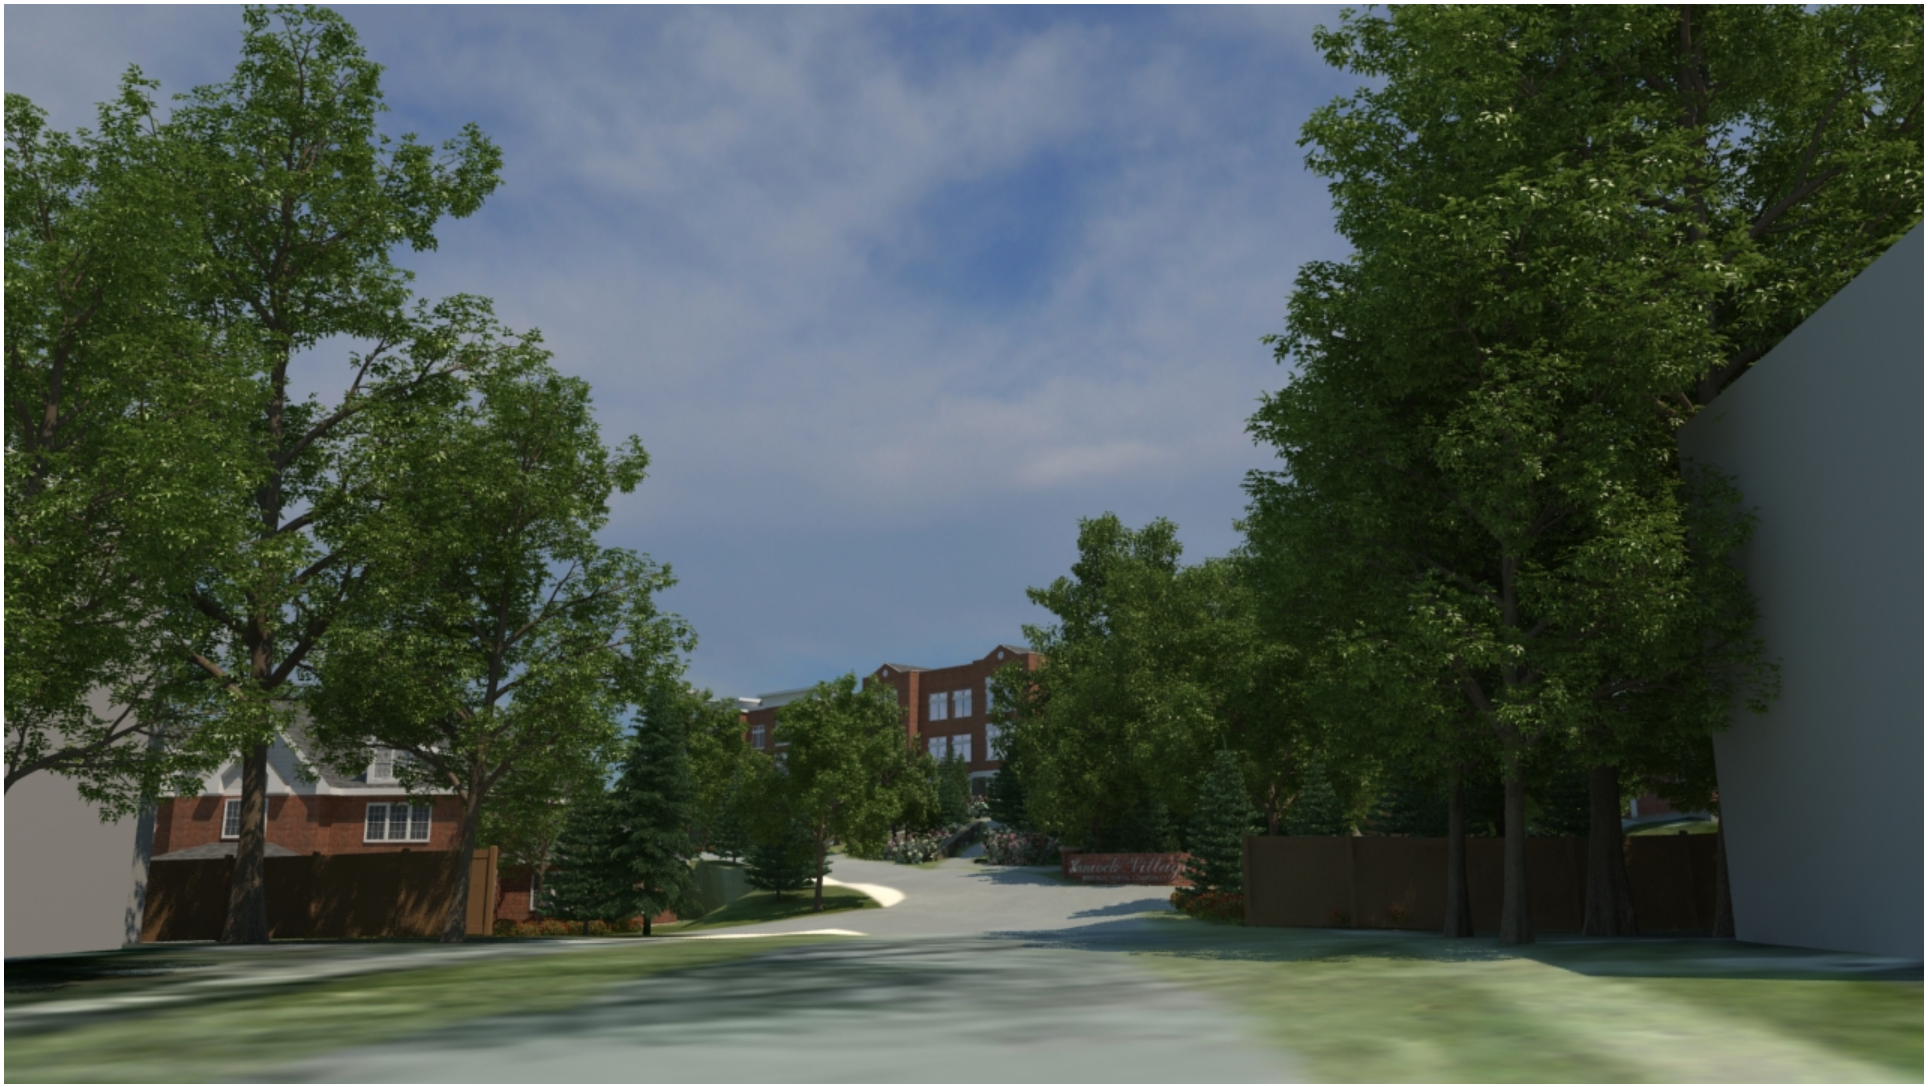

Residences of South Brookline
View from Asheville at Russett -Winter

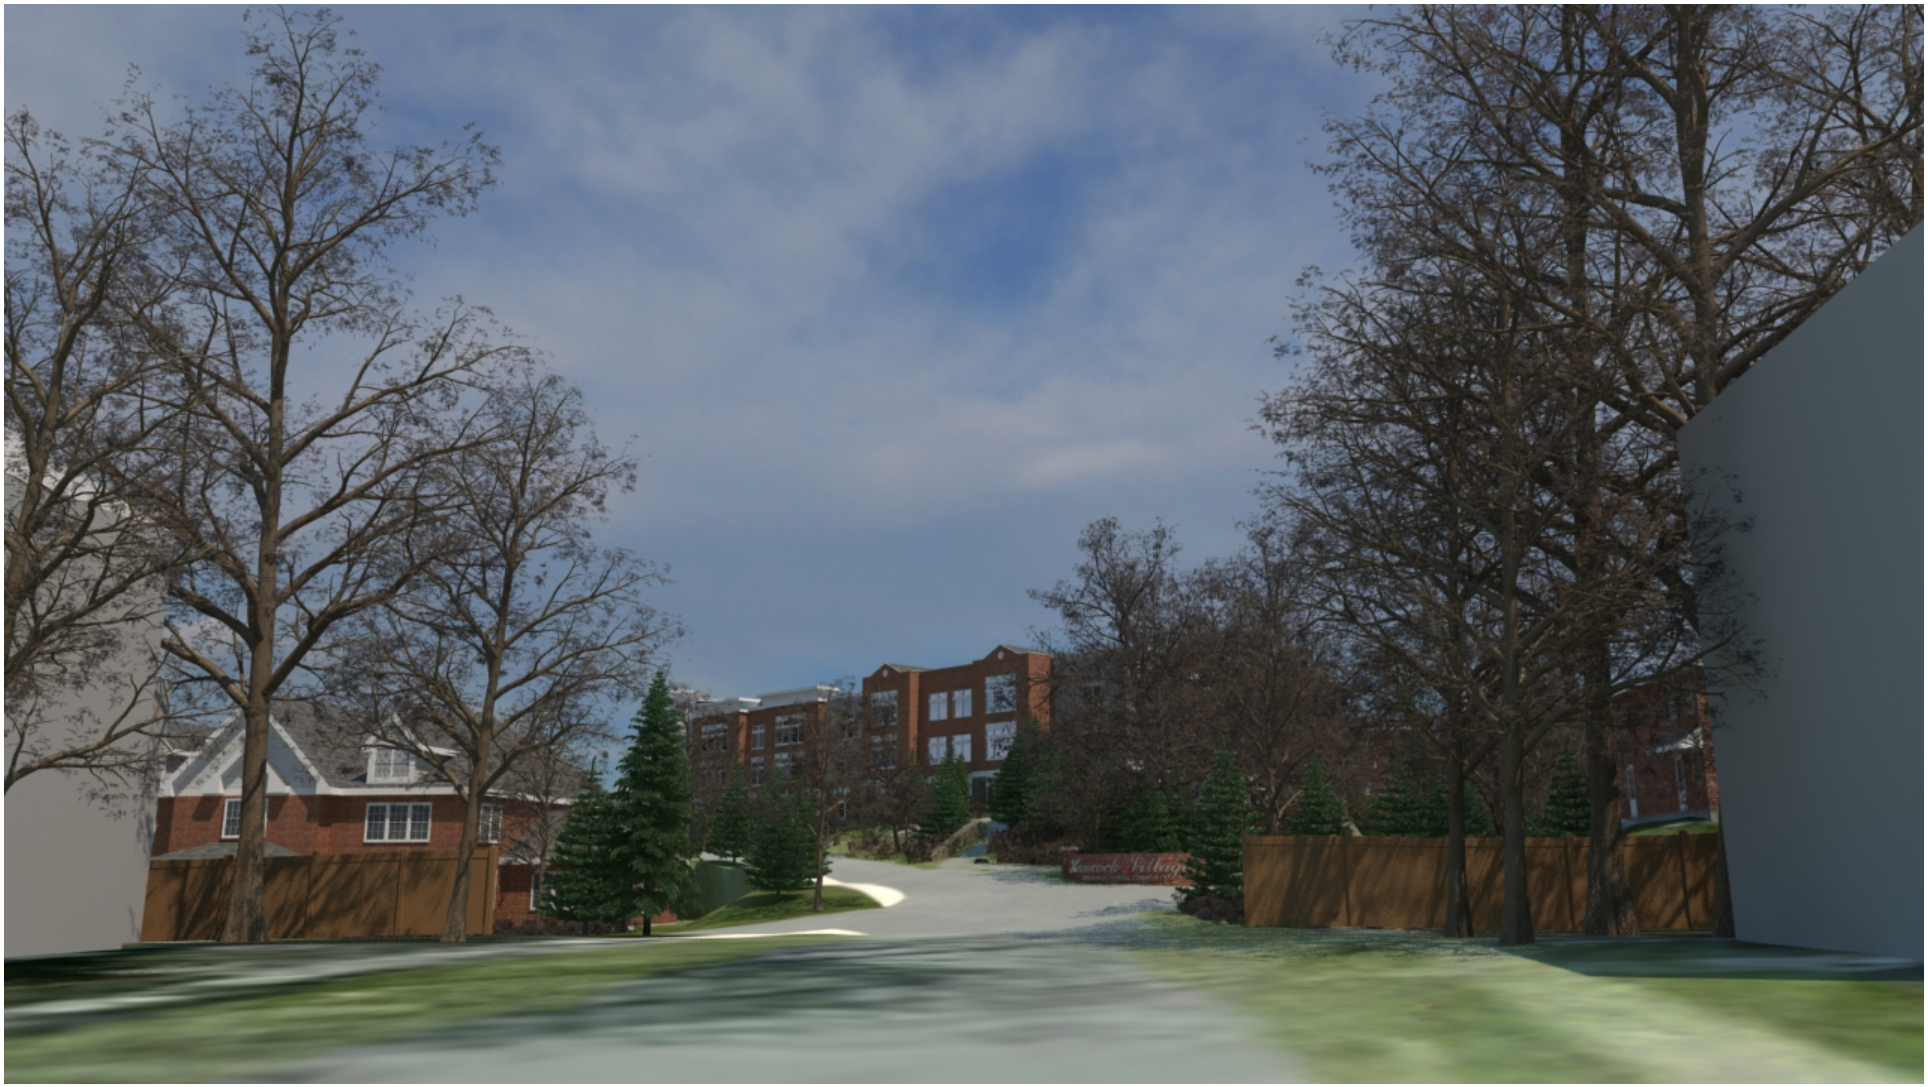

Residences of South Brookline Drainage Improvements

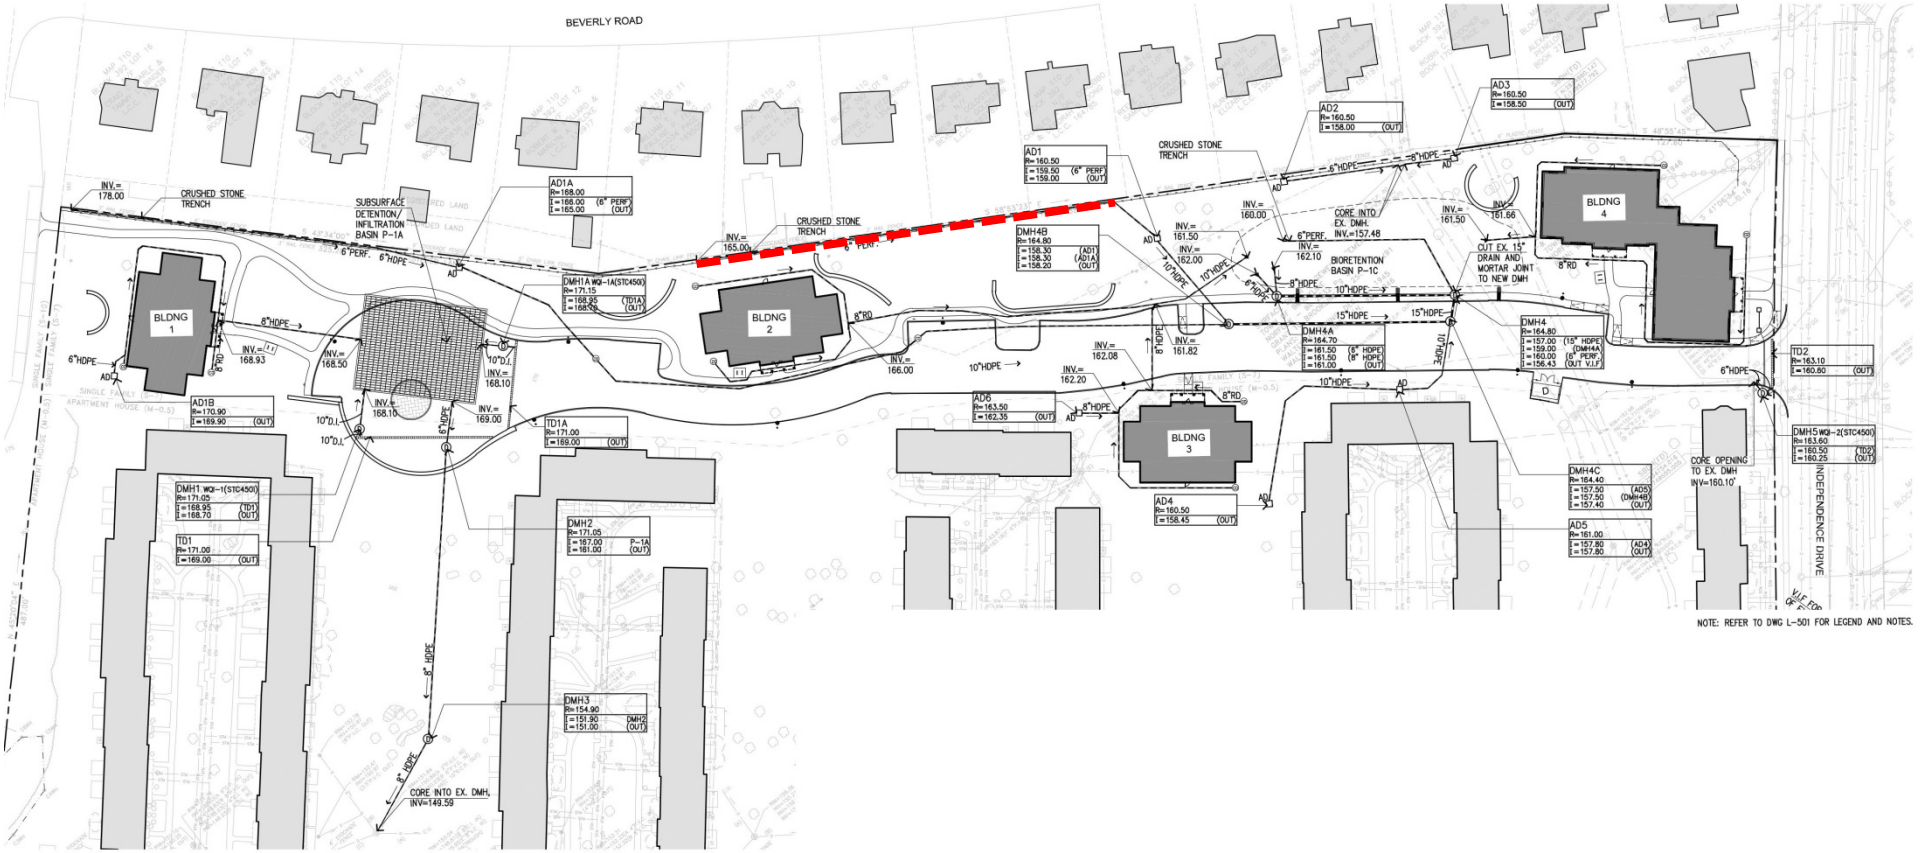

Residences of South Brookline
Hydrant Locations

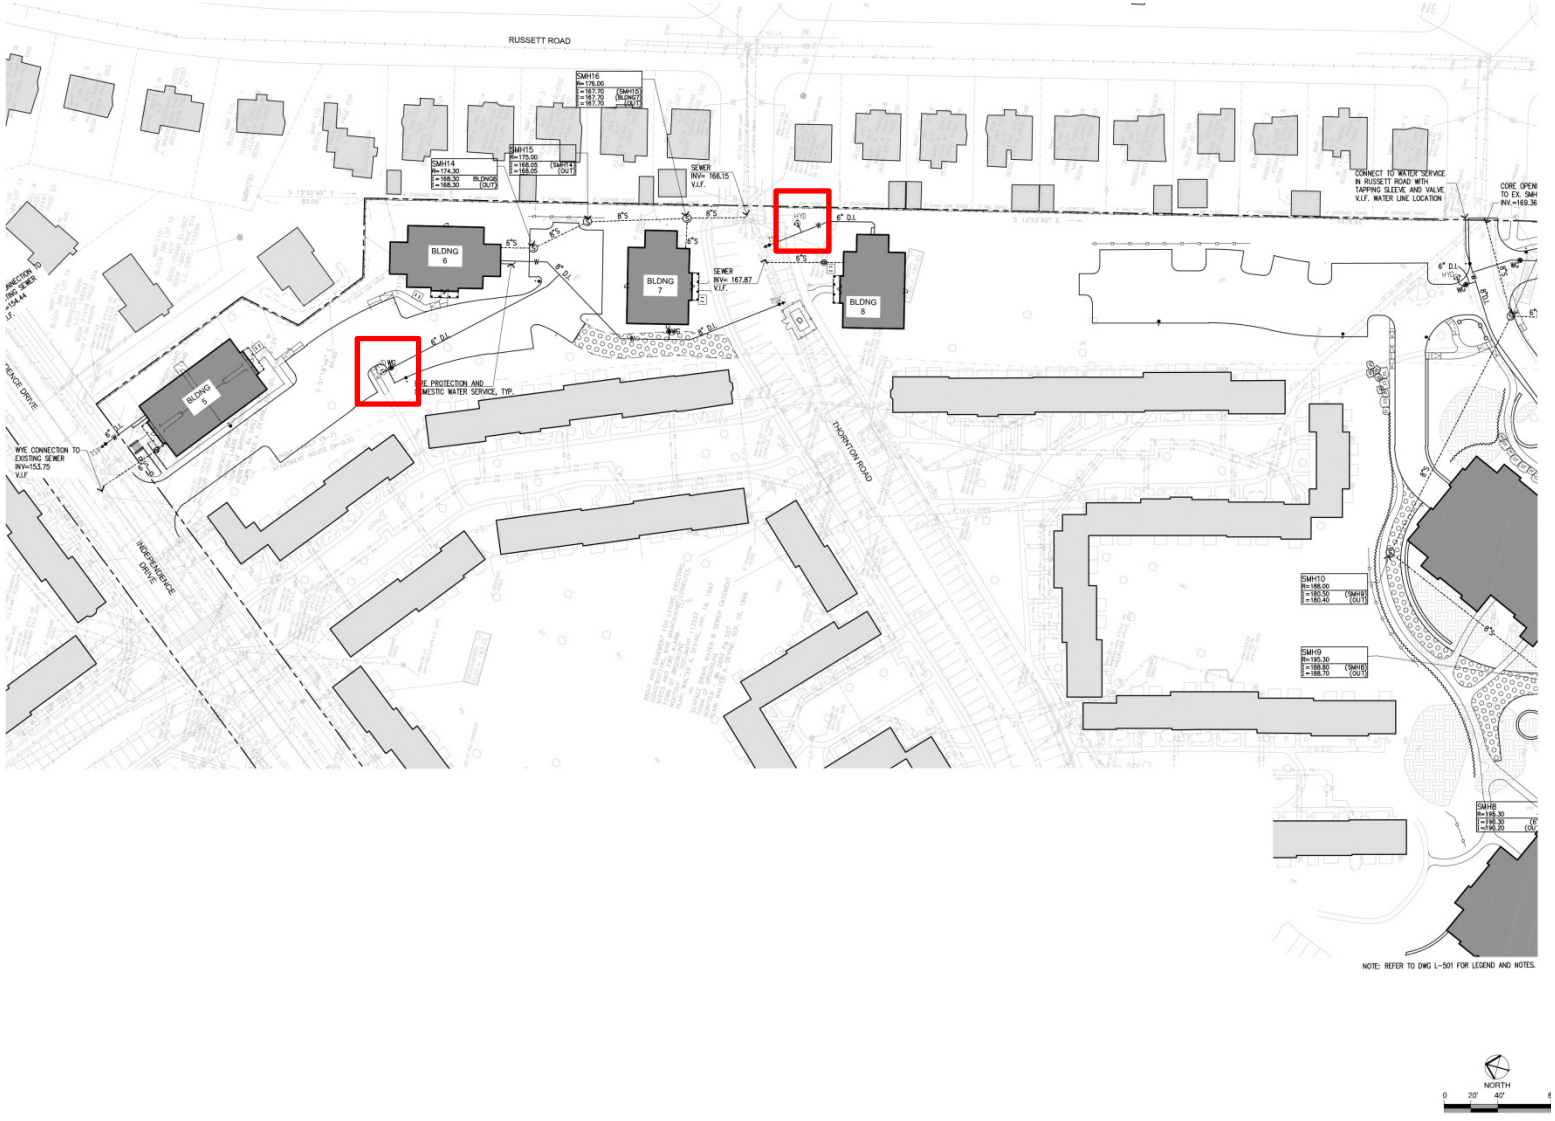

Residences of South Brookline Hydrant Locations

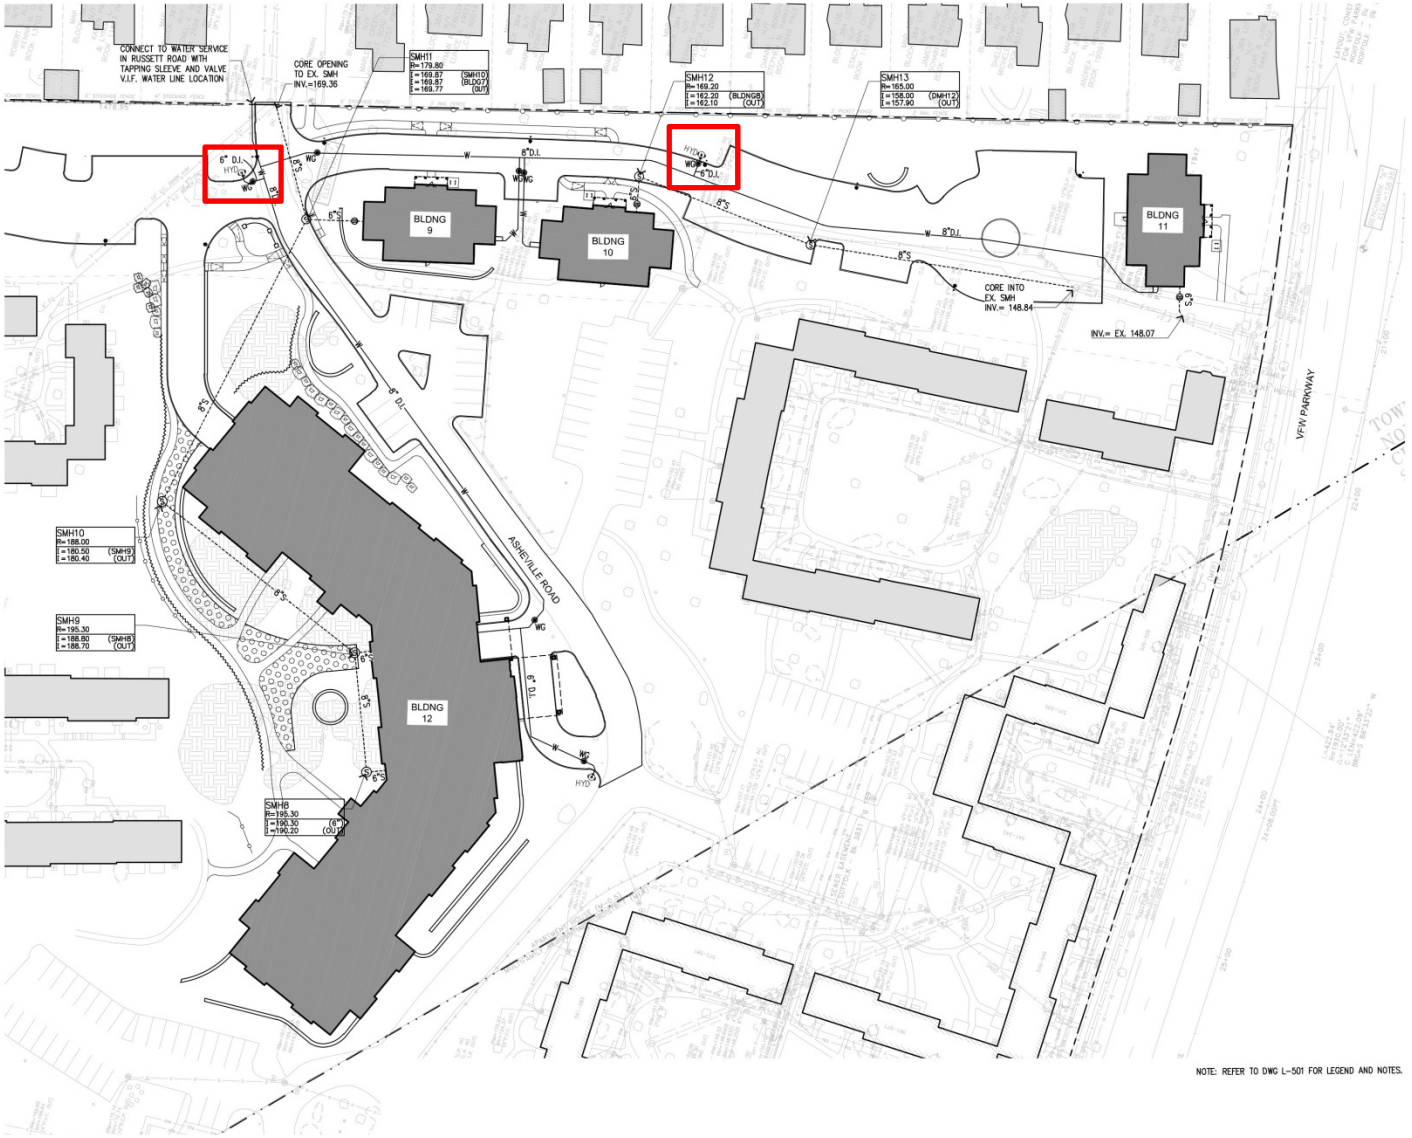

Residences of South Brookline
Site Plan

Stantec
Planning and Landscape Architecture P.C

THE RESIDENCES OF SOUTH BROOKLINE
Brookline, MA

EXHIBIT 1
Proposed Site Plan - DECEMBER 08, 2014