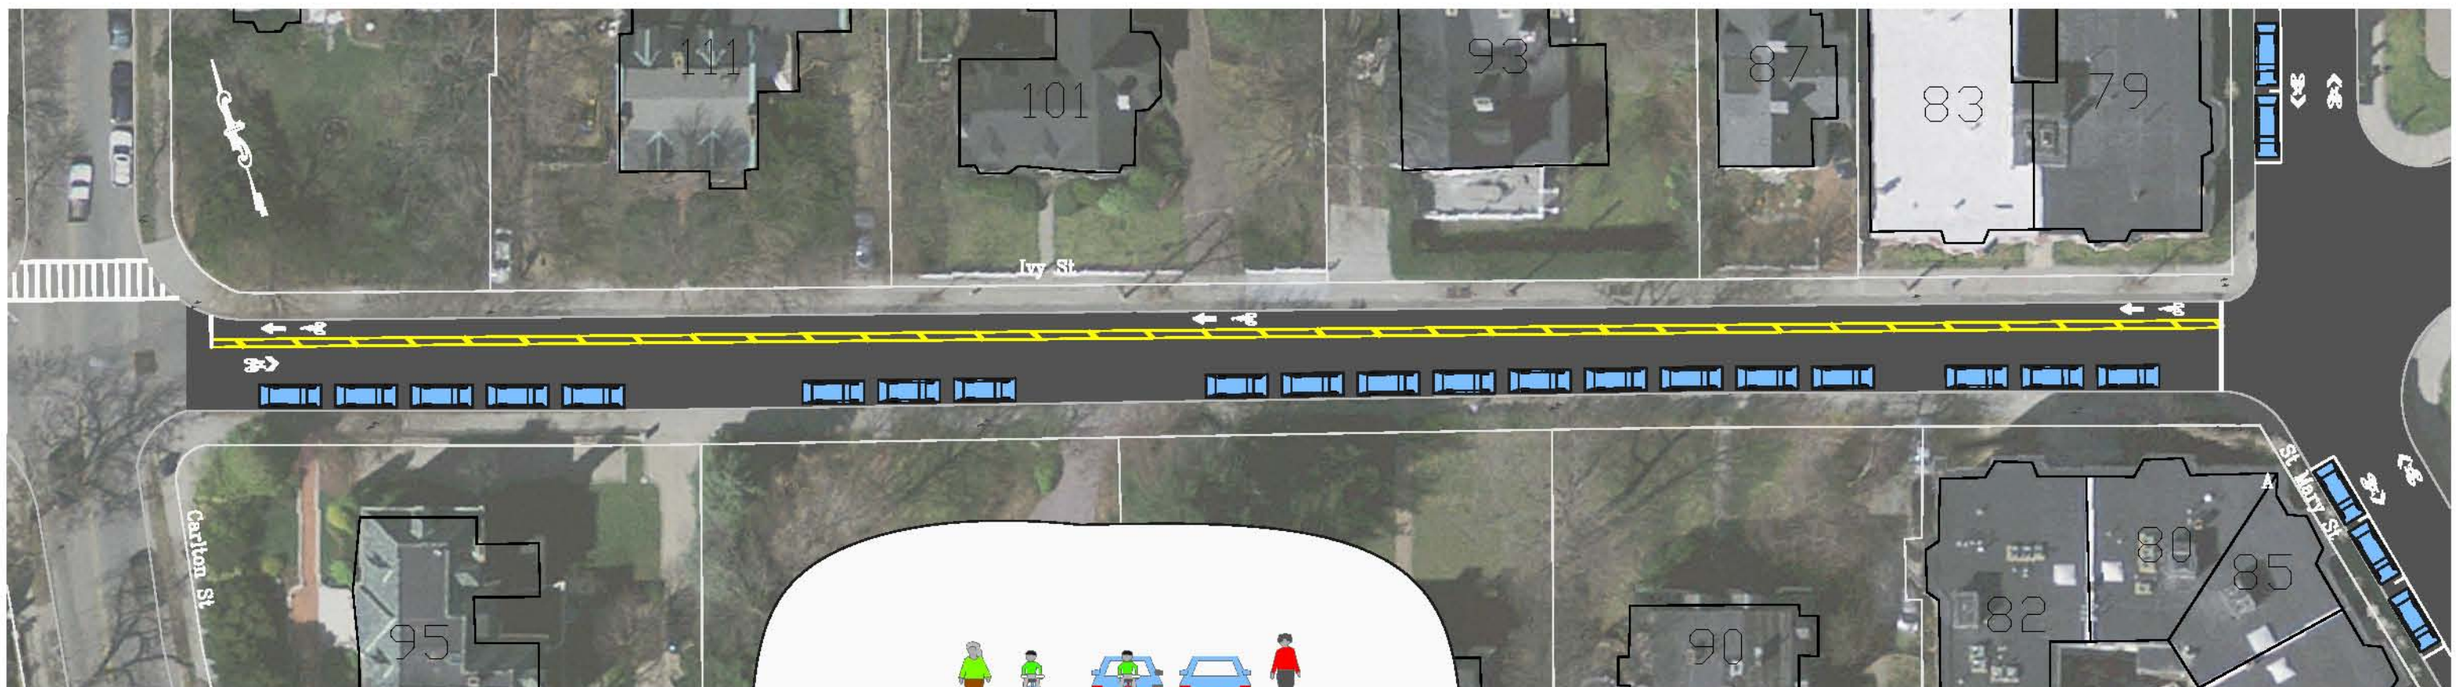

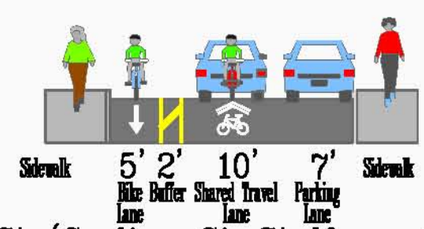

Ivy St (Carlton St–St Marys St)
Proposed Cross Section

Scale: 1" = 40'

BROOKLINE ENGINEERING/TRANSPORTATION DIVISION
333 WASHINGTON ST 4TH FLOOR, BROOKLINE, MA
TELEPHONE : (617) 730-2138 FAX: (617) 264-6450