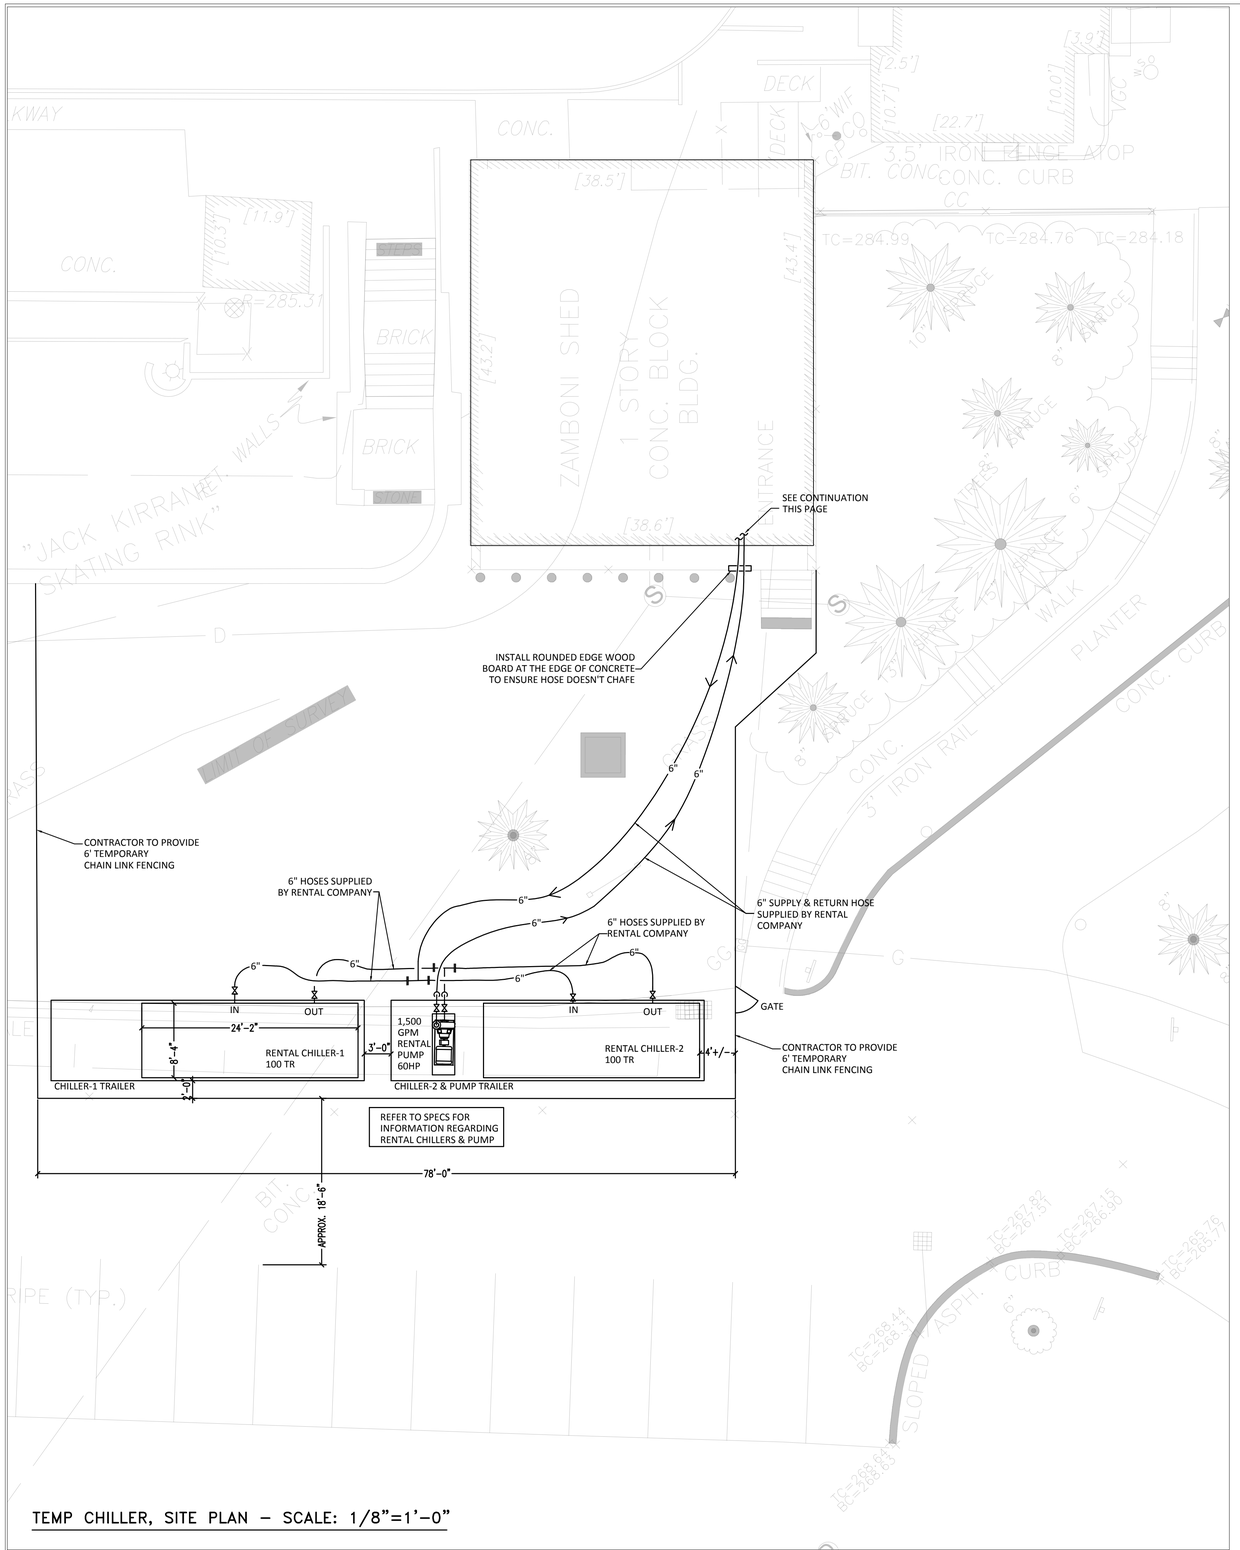


TEMP CHILLER, SITE PLAN – SCALE: 1/8"=1'-0"

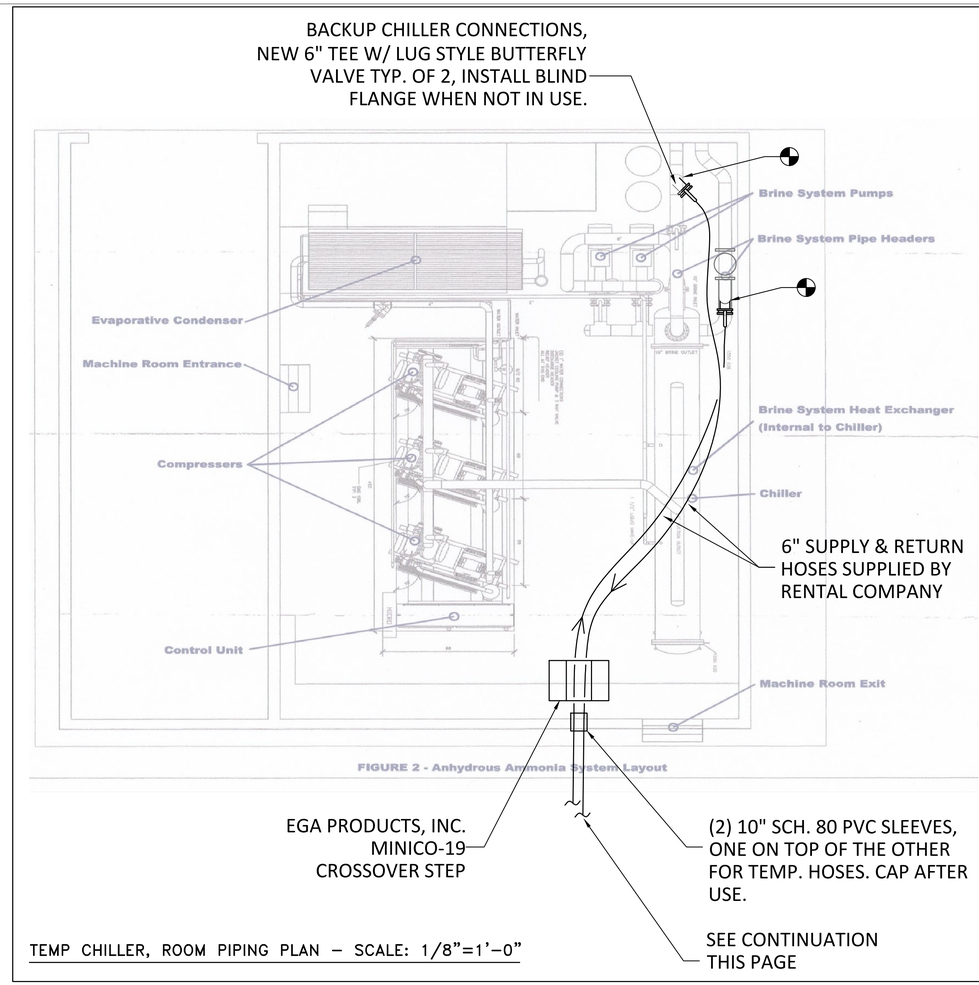


FIGURE 2 - Anhydrous Ammonia System Layout

TEMP CHILLER, ROOM PIPING PLAN – SCALE: 1/8"=1'-0"




TEMP CHILLER PIPING DIAGRAM – SCALE: NONE

MacLaughlin Management and Design
Phone: (603)-686-0423
P.O. Box #45
Exeter, New Hampshire 03833

revisions:
1 –

project:
Larz Anderson Park
Jack Kirrane Ice Rink
BROOKLINE, MASSACHUSETTS

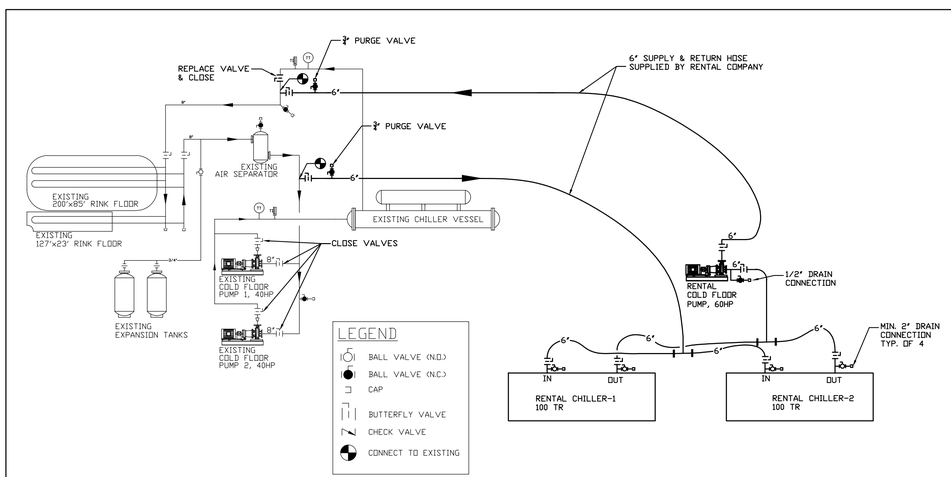drawing title:
RINK TEMPORARY CHILLER REFRIGERATION PLAN

drawn: | scale: 1/8"=1'-0" | date: OCTOBER 5, 2020

COMMONWEALTH OF MASSACHUSETTS
MOZAFFER MUCTEHIZADE
ELECTRICAL
No. 32579
REGISTERED PROFESSIONAL ENGINEER
stamp

R-1
dwg no: