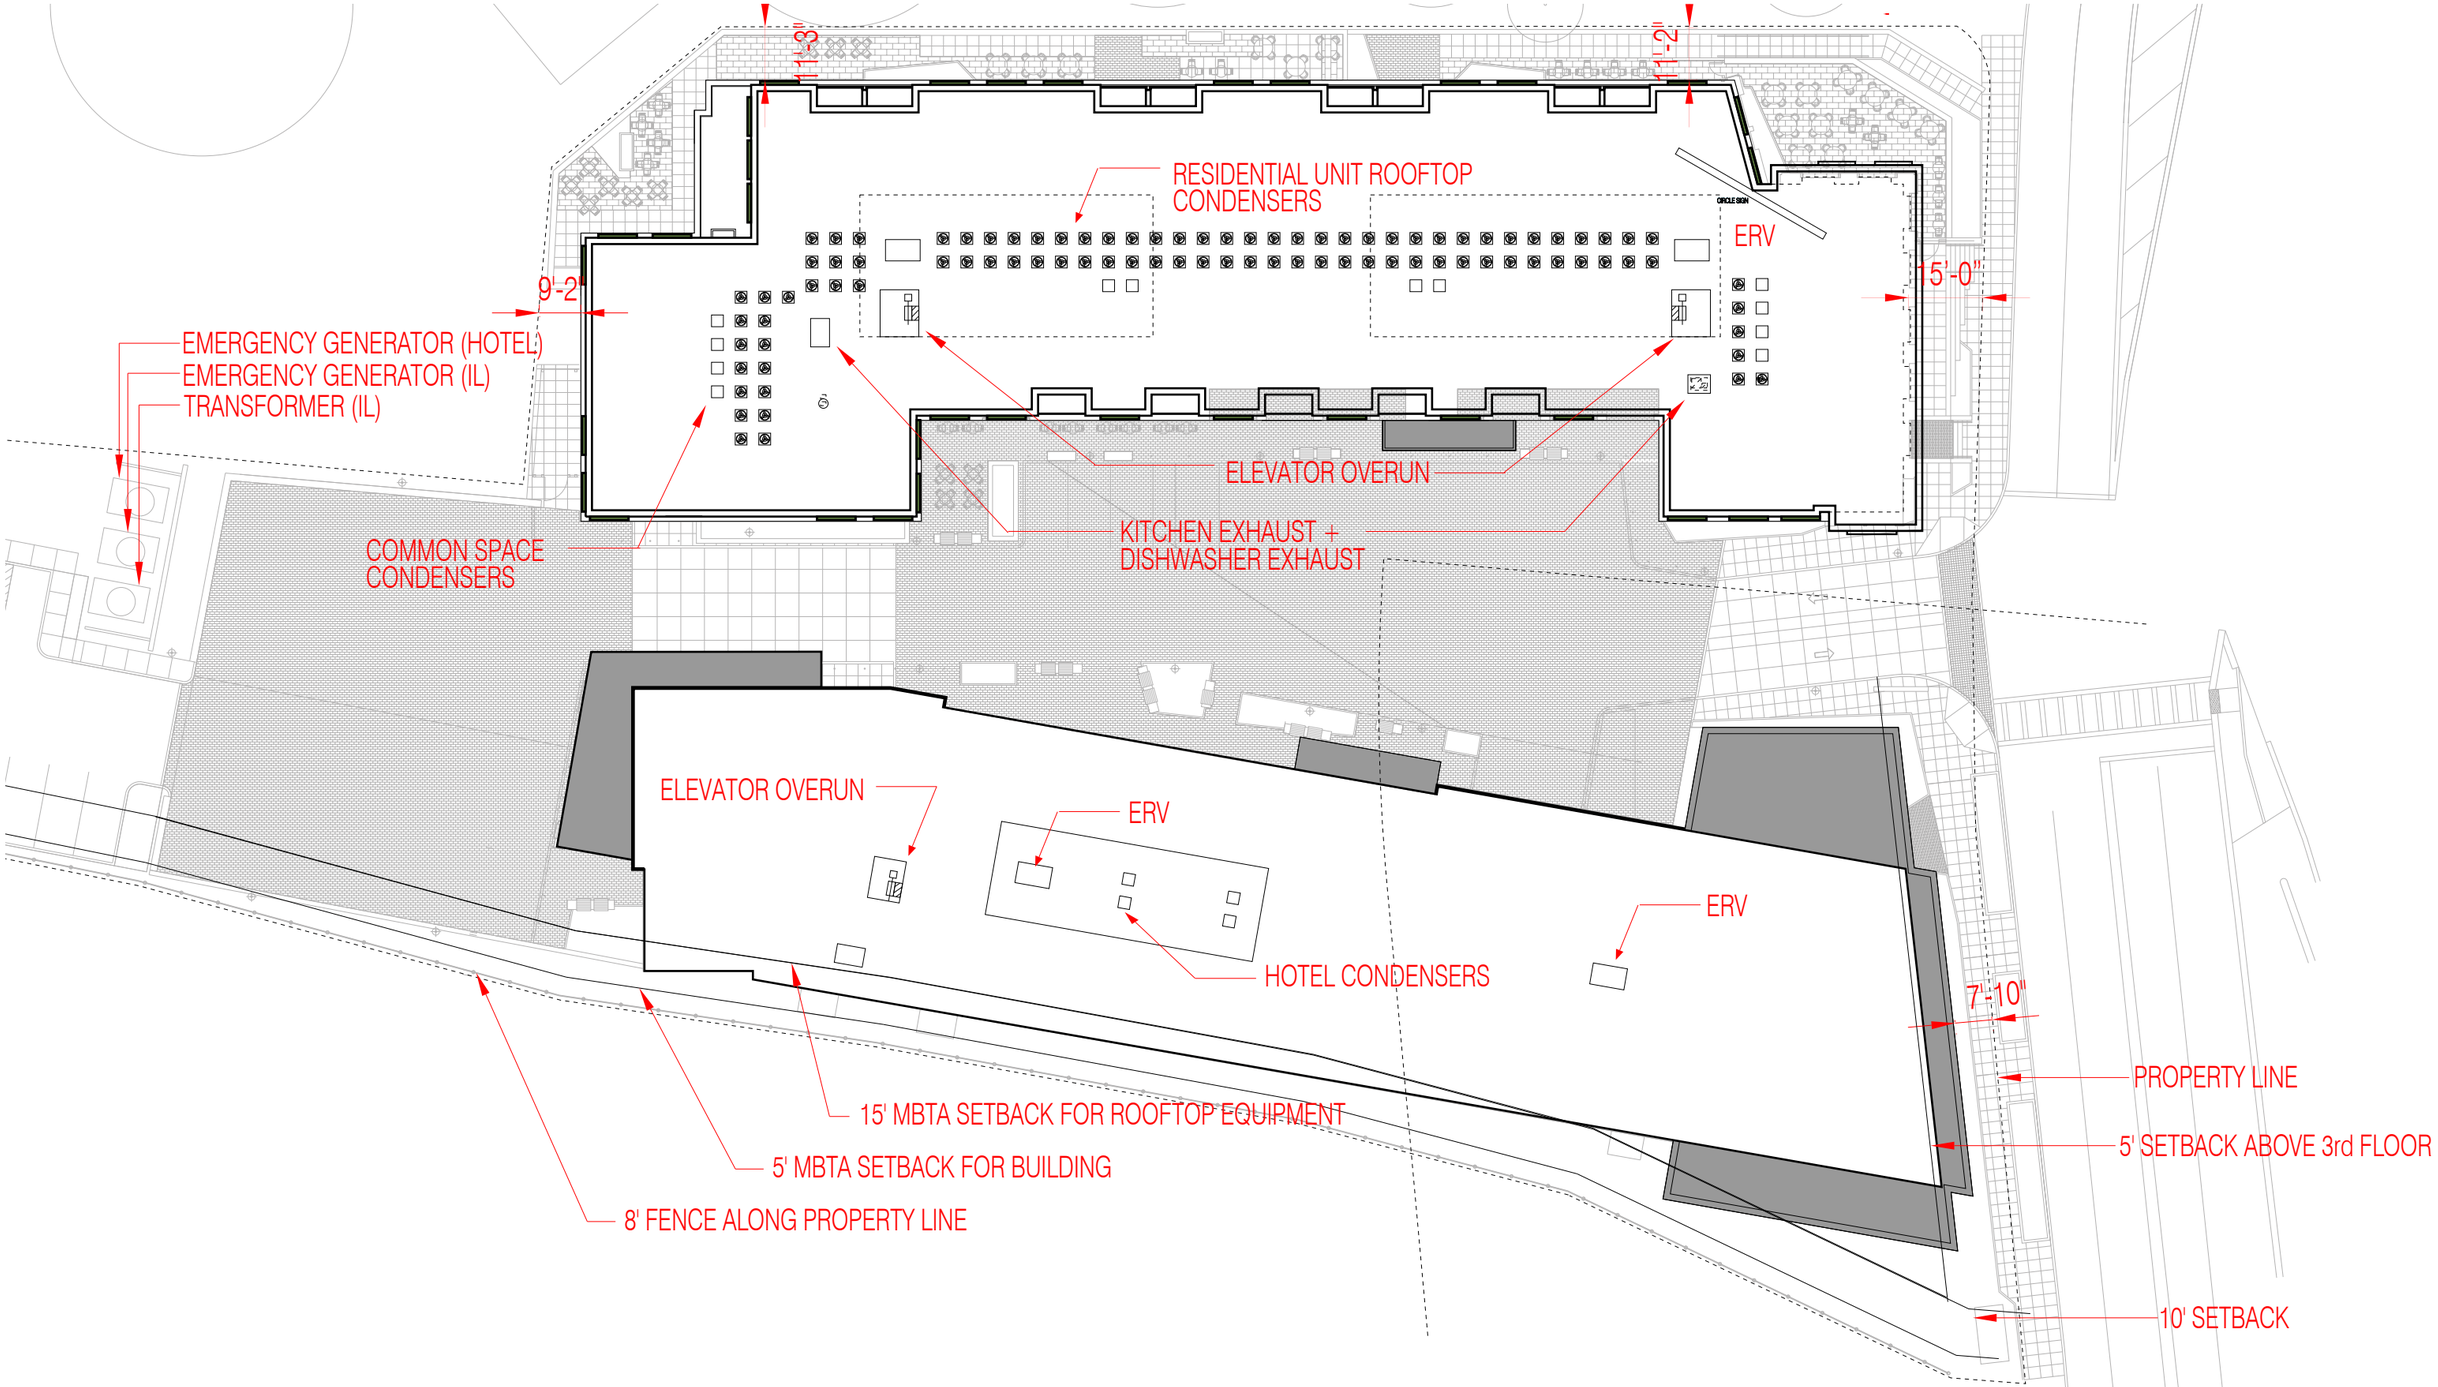
RESIDENTIAL UNIT ROOFTOP CONDENSERS
ERV
15'-0"
9'-2"
EMERGENCY GENERATOR (HOTEL)
EMERGENCY GENERATOR (IL)
TRANSFORMER (IL)
ELEVATOR OVERUN
KITCHEN EXHAUST + DISHWASHER EXHAUST
COMMON SPACE CONDENSERS
ELEVATOR OVERUN
ERV
HOTEL CONDENSERS
ERV
7'-10"
PROPERTY LINE
5' SETBACK ABOVE 3rd FLOOR
15' MBTA SETBACK FOR ROOFTOP EQUIPMENT
5' MBTA SETBACK FOR BUILDING
8' FENCE ALONG PROPERTY LINE
10' SETBACK